
Notes:

1. *Placement of conduit runs and Controller are typical and may be adjusted as directed by the Engineer to facilitate installation.*

LEGEND

- Existing Junction Box
- Vehicle Detection Zone
- (1) Detection Number
- ---- Existing Conduit

Scale: 1 : 200

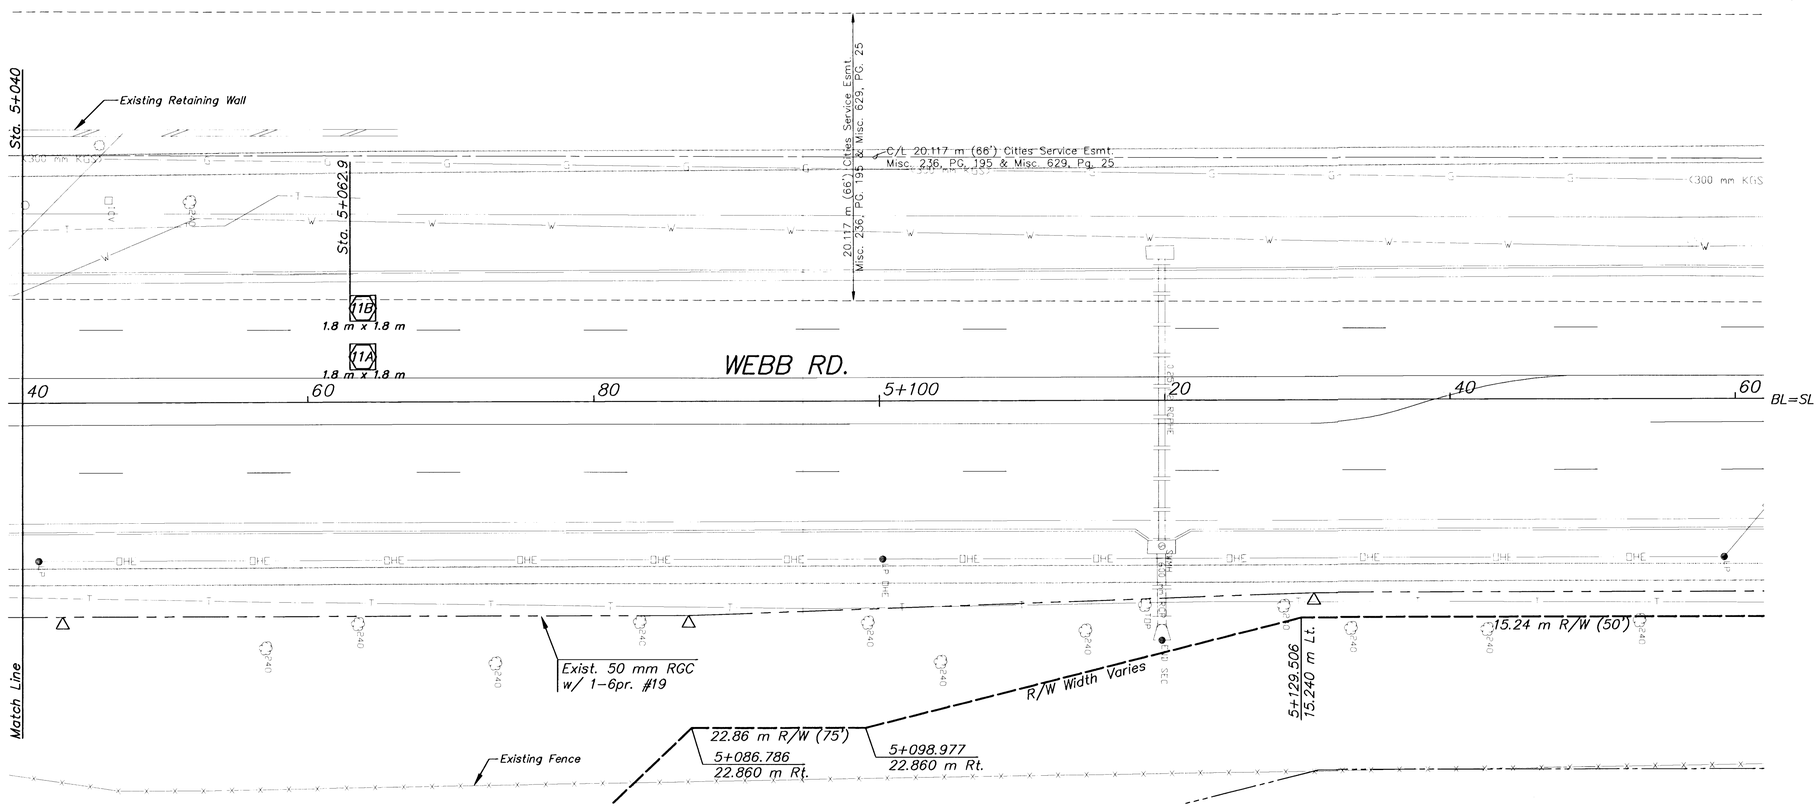

DATE	BY	
		REFERENCES NOTED
		REFERENCES CHECKED

H:\CIVIL\01058\DWG\WEBB\SIGNAL\WEBBSG2.DWG

MKEC ENGINEERING CONSULTANTS
411 N. WEBB ROAD
WICHITA, KS. 67206
316 - 684 - 9600

WEBB ROAD @ 29TH. STREET
PROJECT NAME

SIGNALIZATION PLAN
STA. 5+040 TO STA. 5+160
SHEET TITLE

ASH	WNJ	GJA
DESIGN BY:	DRAWN BY:	CHECKED BY:
Jan. 2003	WEBBSG2	5 / 9
DATE	JOB NO.	SHEET/OF