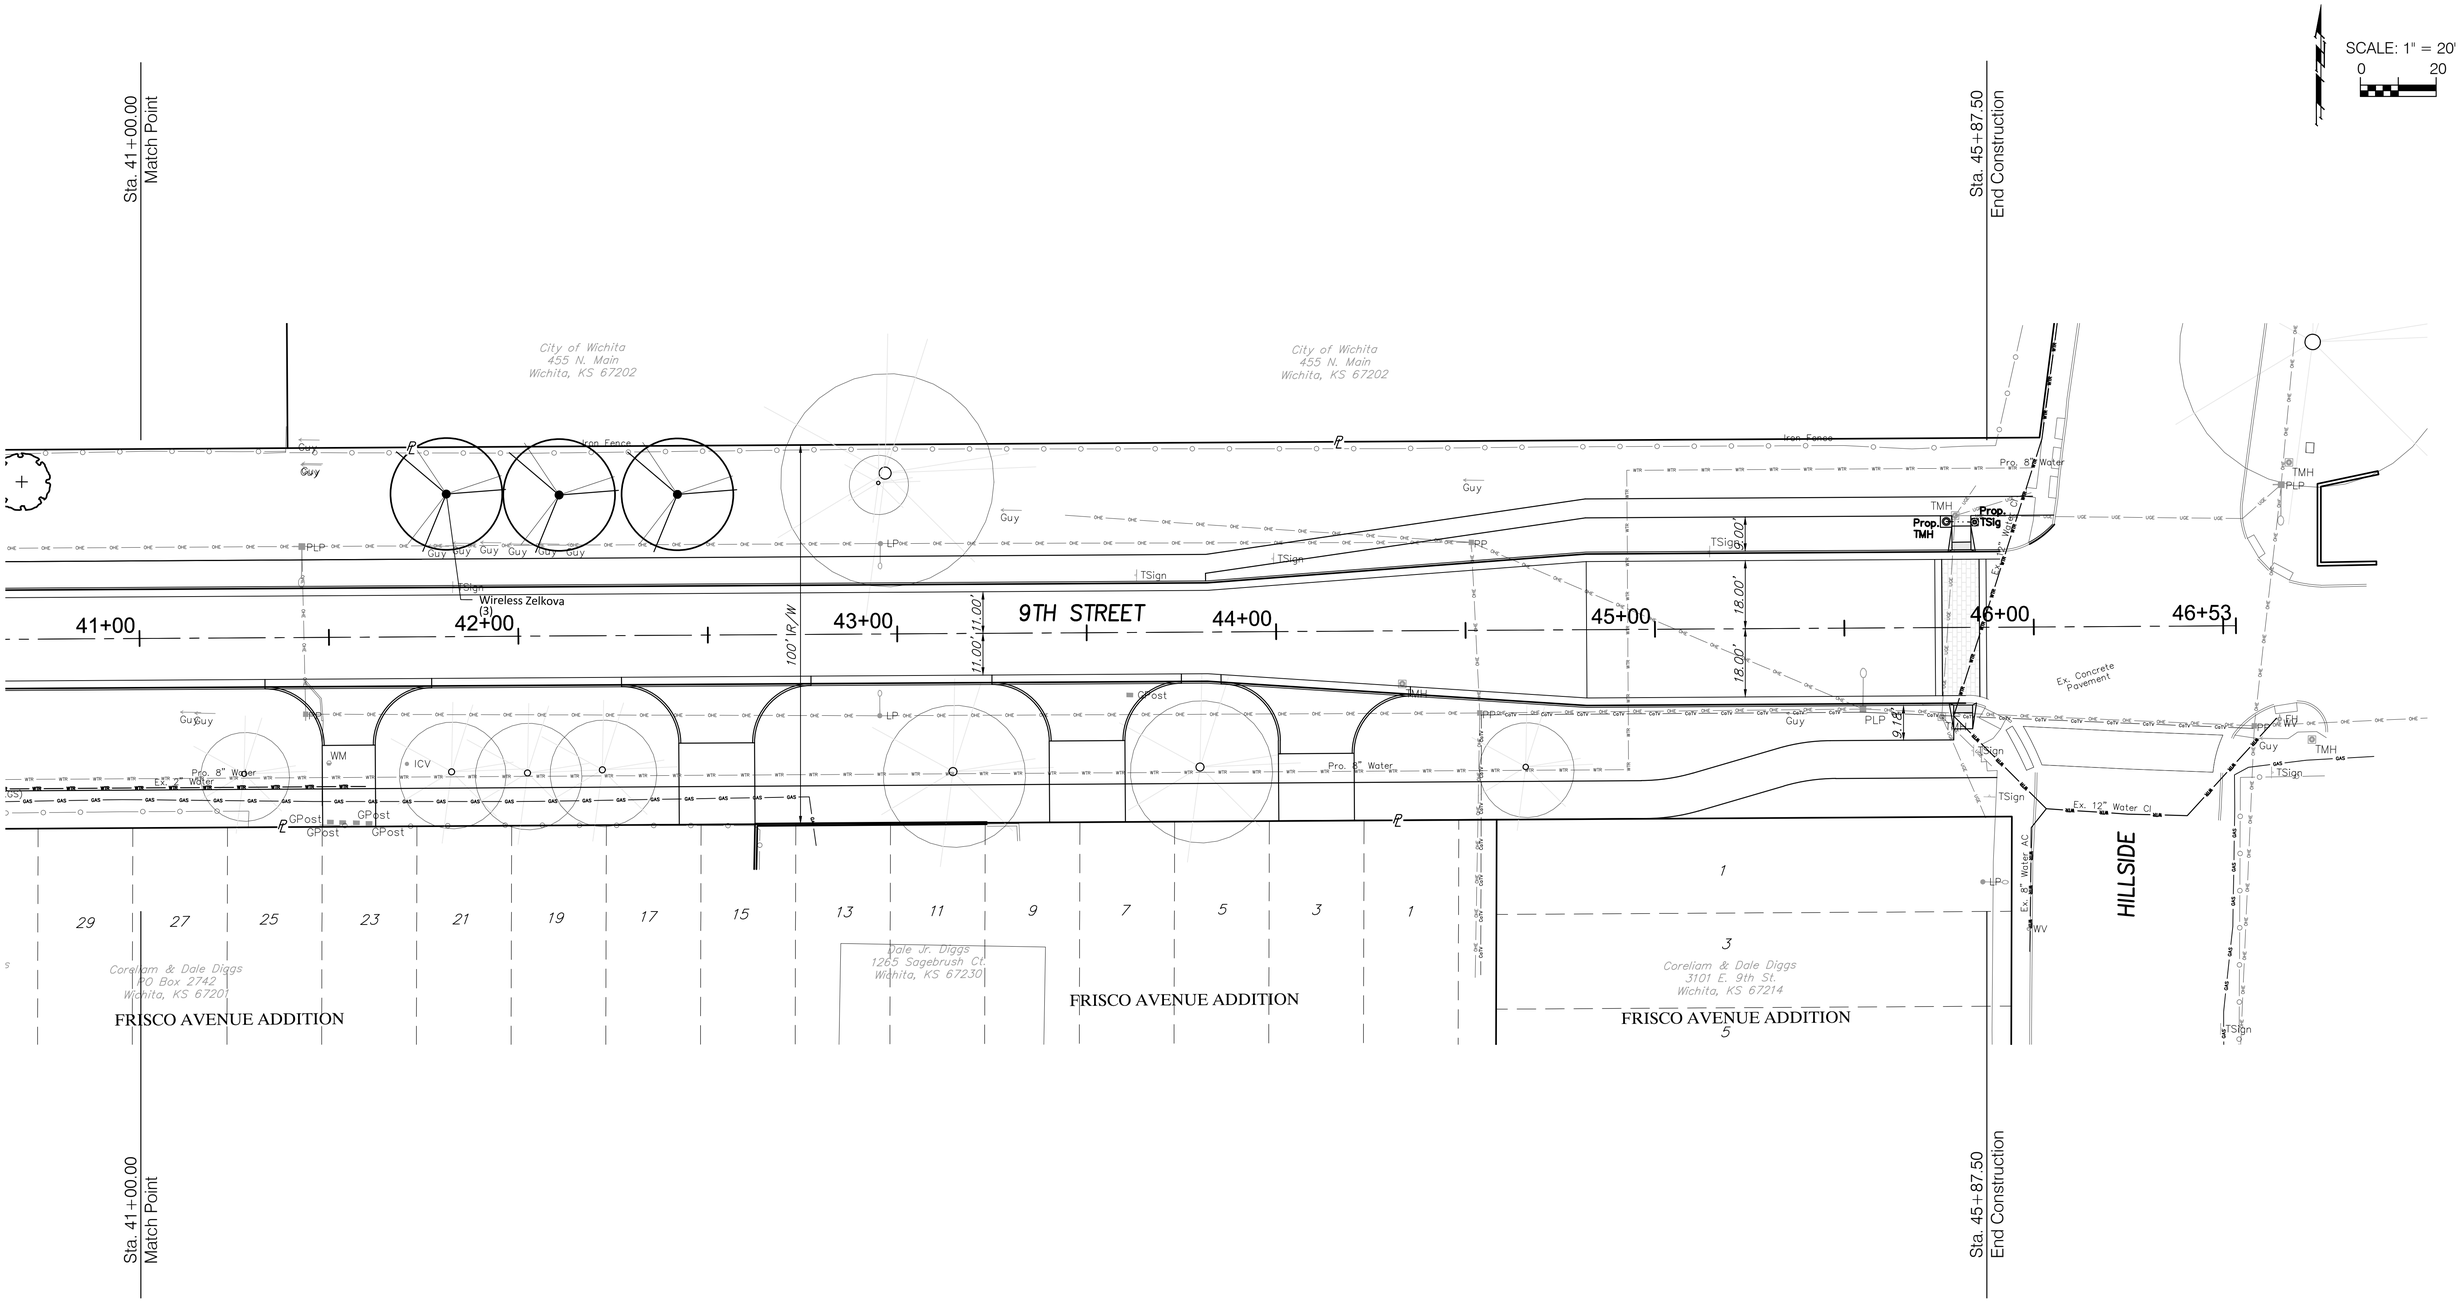

PLANT SCHEDULE 41+00 TP HILLSIDE

TREES	QTY	BOTANICAL NAME	COMMON NAME	CONT	CAL	SIZE
	3	ZELKOVA SERRATA 'WIRELESS'	WIRELESS ZELKOVA	B & B	2"CAL	

NOTE: Trees to be removed are marked as such:

Drawing File: E:\Projects\9th Street Corridor_16-02-E407\Civil 3D\Basemap

NOVEMBER, 2017

Design: DPGJ
Drawn: DPGJ
Approved: PJM
Scale: NOTED

Project No. 16-02-E407 CAPITAL IMPROVEMENT PROJECT

9TH STREET LANDSCAPE PLANS
Sta. 41+00.00 to Sta. 45+87.50
9TH STREET (I-135 to HILLSIDE)

Baughman Company , P.A.
315 Ellis St. Wichita, KS 67211 P 316-262-7271 F 316-262-0149
Baughman ENGINEERING | SURVEYING | PLANNING | LANDSCAPE ARCHITECTURE

SHEET 108 OF 110