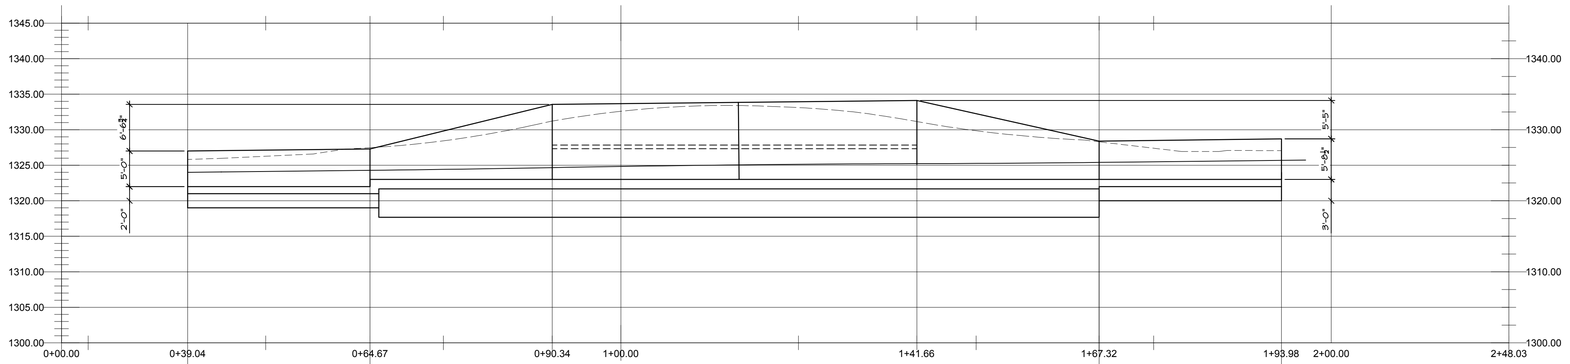


A SITE RETAINING WALL ELEVATION

Scale: 1/8" = 1'-0"

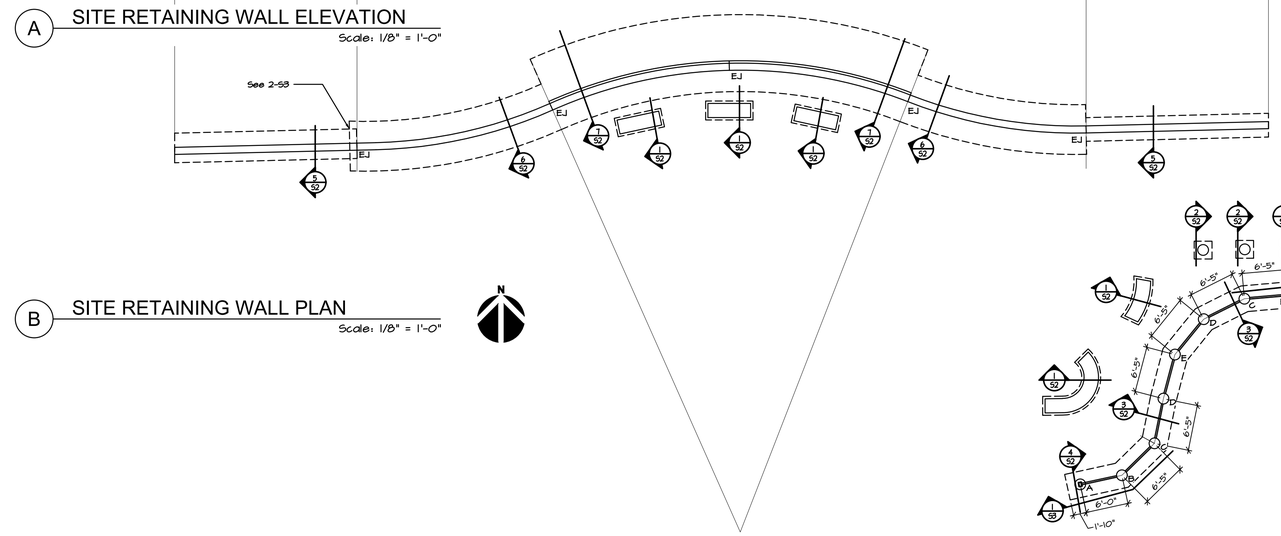


B SITE RETAINING WALL PLAN

Scale: 1/8" = 1'-0"

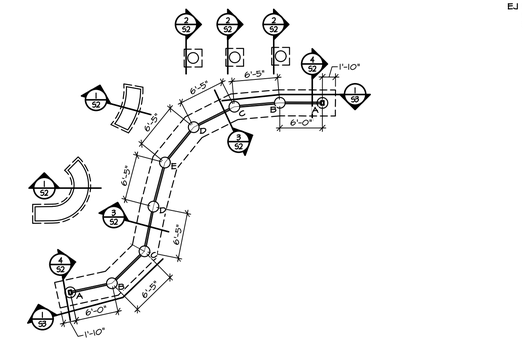


C PLAZA AREA PLAN

Scale: 1/8" = 1'-0"

Plan Notes:

See S4 for general structural notes.

Column Height Schedule (See 3-S2)

A: 1'-0" (see 4-S2)
B: 6'-8"
C: 8'-8"
D: 10'-8"
E: 12'-8"

Height is measured from top of footing elevation.

See Civil Drawings for detailed dimensions & layout. Verify all dimensions and elevations with Civil Drawings.

EJ Retaining Wall Expansion Joint, see 5-S3 for notes. Provide control joints between EJ's shown per 5-S3 (not shown).

JON D. LUBA
LICENSED
14658
9/18/17
KANSAS
PROFESSIONAL ENGINEER

Dudley Williams and Associates, PA
230 Laura ▪ Suite 200 ▪ Wichita, KS 67211-1514
316-263-7591 ▪ www.dwase.com

DWA

9TH STREET CORRIDOR
RETAINING WALL AND PLAZA
WICHITA, KANSAS

PROJECT NO.
17031.00

DATE
August 8, 2017

S1