SCALE:
1" = 20' Horizontal
1" = 5' Vertical

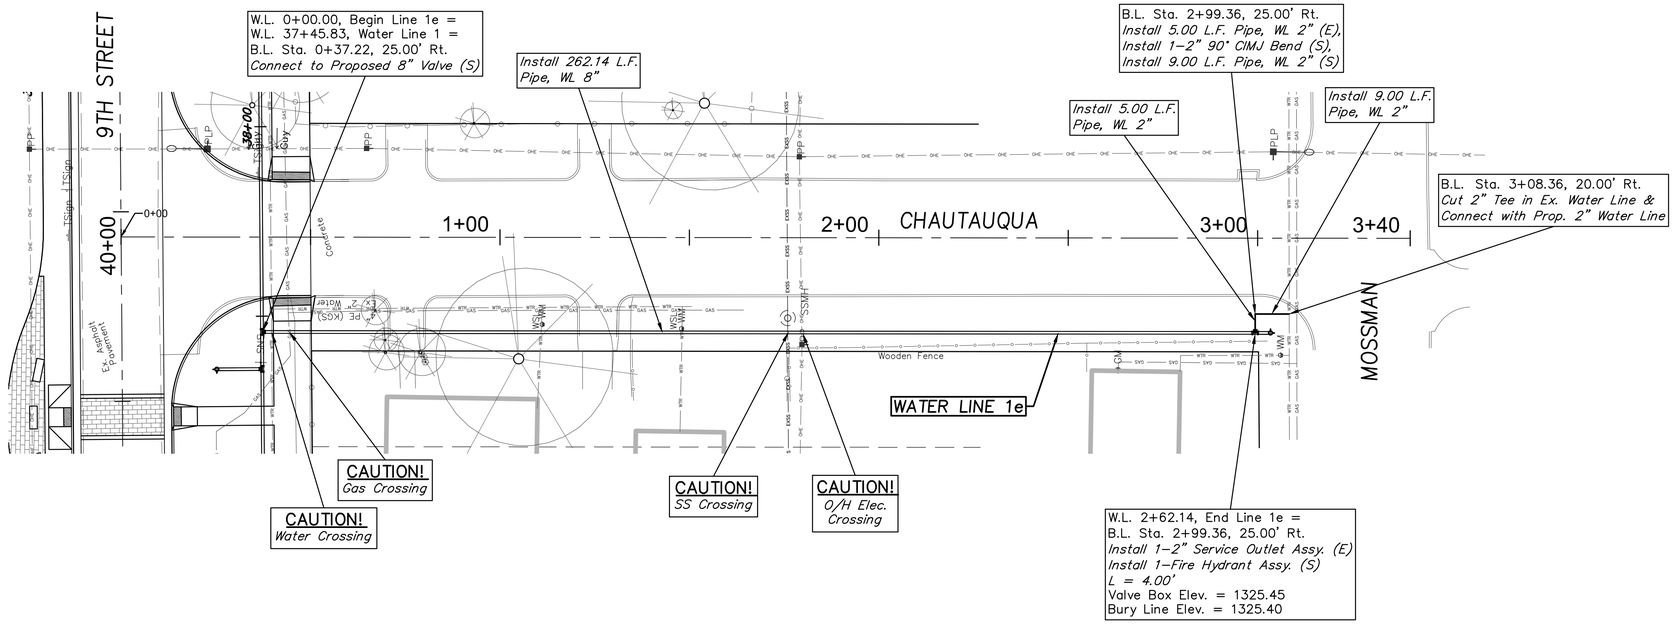

WATER LINE 1e

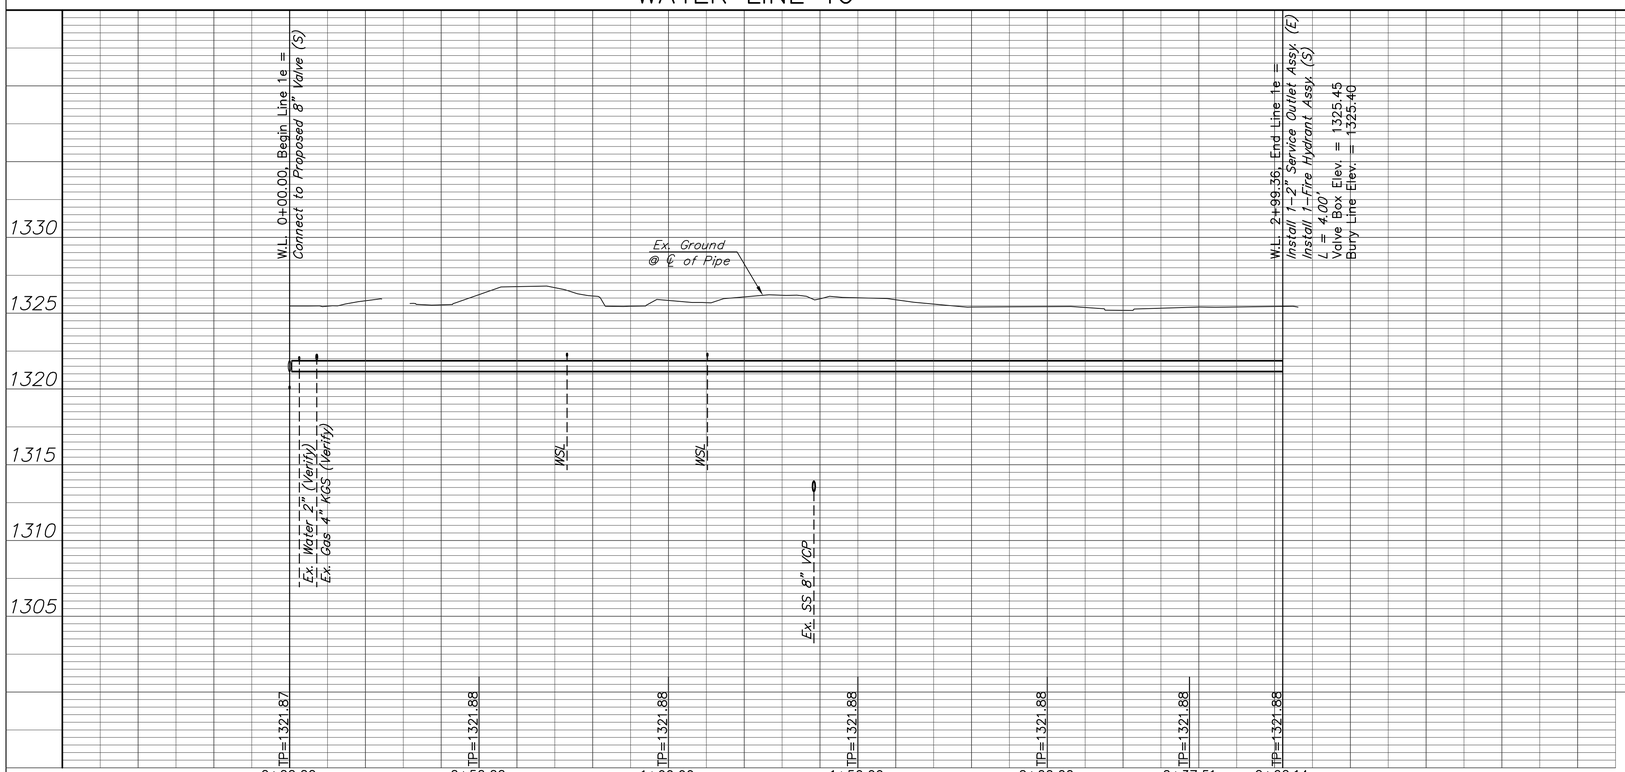

Drawing File: E:\Projects\9th Street Corridor_16-02-E407\Civil 3D\Basemap

September, 2017

Design: LP Drawn: LP Approved: T Aziere Scale: NOTED	Project No. 16-02-E407 CAPITAL IMPROVEMENT PROJECT 9TH STREET WATER LINE WATER LINE 1e 9TH STREET (I-135 to HILLSIDE)	Baughman Company , P.A. 315 Ellis St. Wichita, KS 67211 P 316-262-7271 F 316-262-0149 Baughman ENGINEERING | SURVEYING | PLANNING | LANDSCAPE ARCHITECTURE

SHEET W12 OF W16