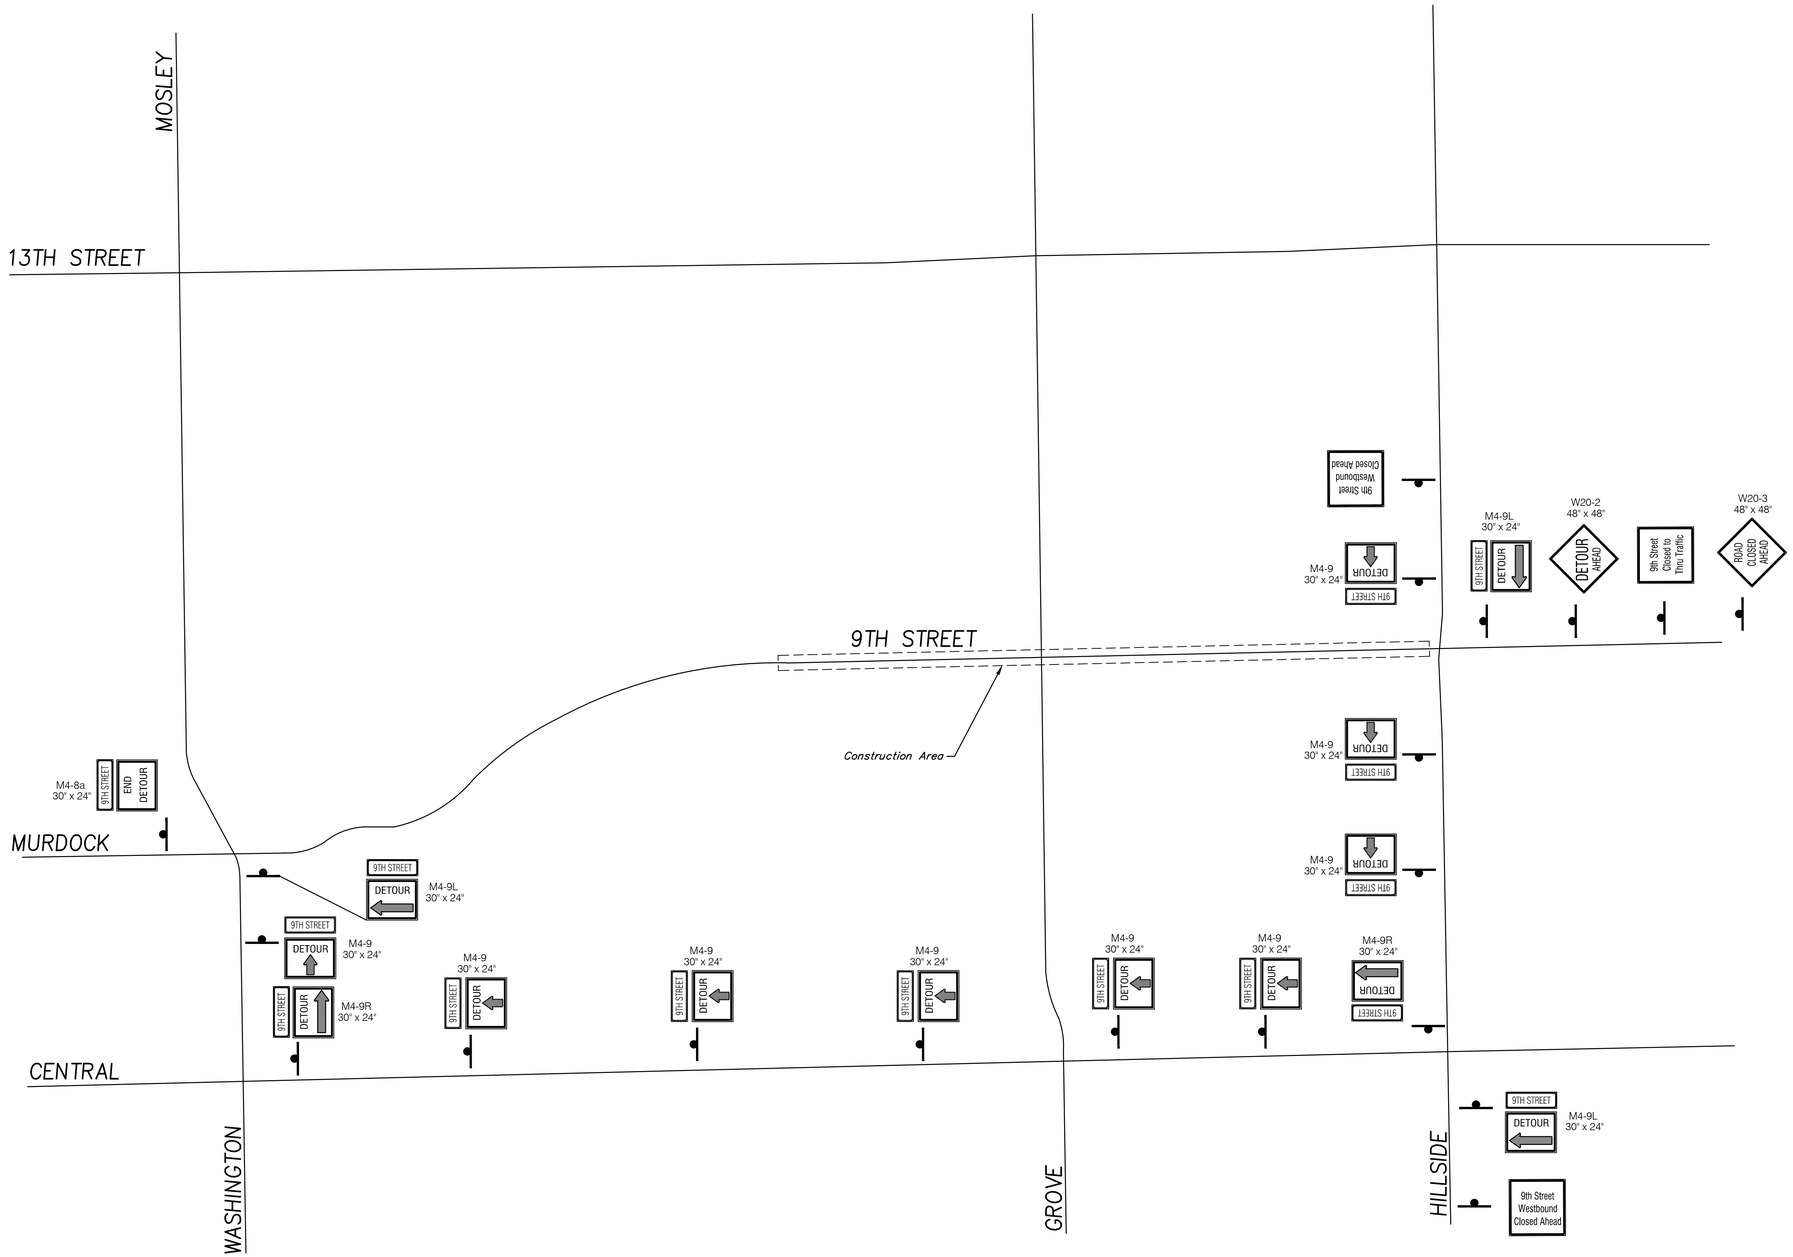

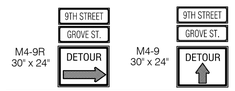

NOTE: If Southbound Grove St. Detour Signage Overlaps the Westbound 9th St. Signage, Combine Detour Signage as Seen Above

WESTBOUND 9TH STREET DETOUR

Not to Scale

Drawing File: E:\Projects\9th Street Corridor_16-02-E407\Civil 3D\Basemap

September, 2017

Design: LP Drawn: LP Approved: T Atiere Scale: NOTED	Project No. 16-02-E407 CAPITAL IMPROVEMENT PROJECT DETOUR PLAN WESTBOUND 9TH STREET 9TH STREET (I-135 to HILLSIDE)	Baughman Company , P.A. 315 Ellis St. Wichita, KS 67211 P 316-262-7271 F 316-262-0149 Baughman ENGINEERING | SURVEYING | PLANNING | LANDSCAPE ARCHITECTURE