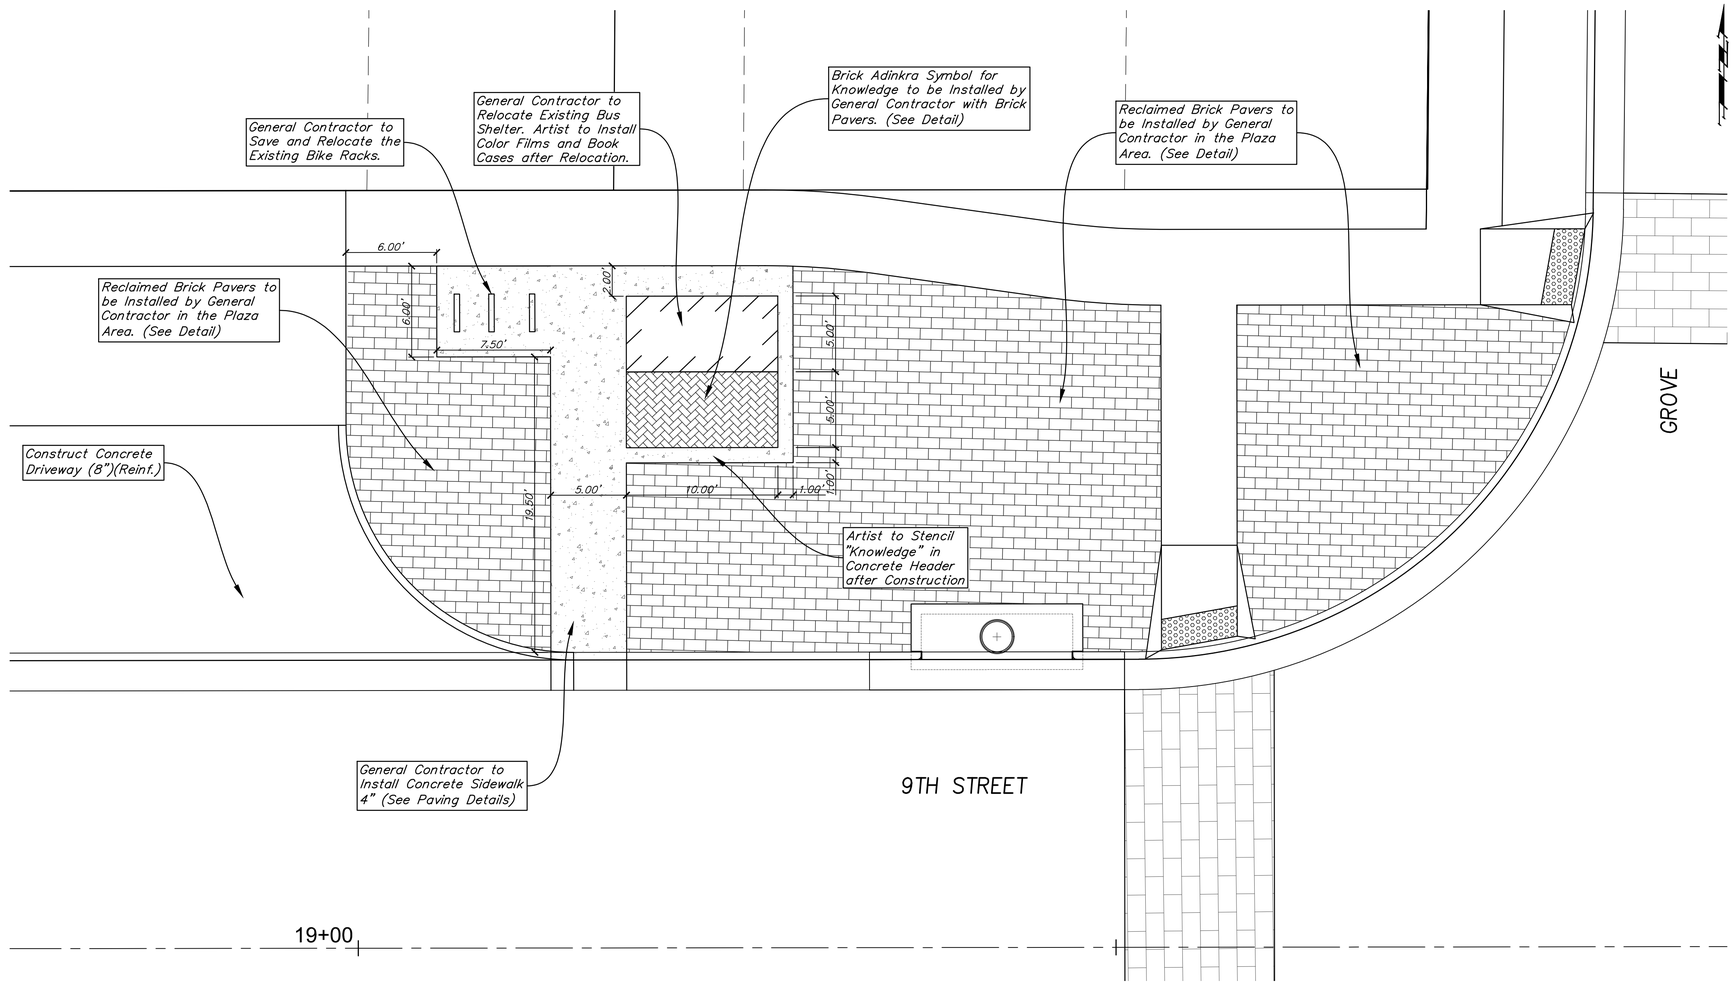

BUS SHELTER AT 9TH AND GROVE

1"=5'

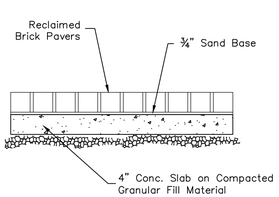

1 RECLAIMED BRICK SIDEWALK
NOT TO SCALE

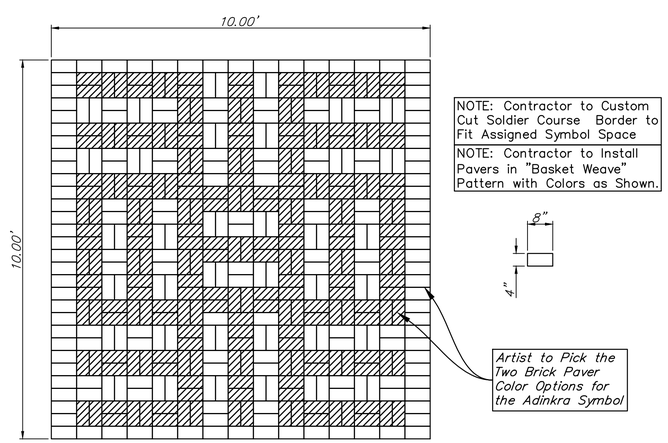

2 BRICK PAVER ADINKRA SYMBOL
NOT TO SCALE

Drawing File: E:\Projects\9th Street Corridor_16-02-E407\Civil 3D\Basemap

September, 2017

Design: LP Drawn: DPGJ Approved: T Aziere Scale: NOTED	Project No. 16-02-E407 CAPITAL IMPROVEMENT PROJECT 9TH STREET CORRIDOR BUS SHELTER AT GROVE STREET 9TH STREET (I-135 to HILLSIDE)	Baughman Company , P.A. 315 Ellis St. Wichita, KS 67211 P 316-262-7271 F 316-262-0149 Baughman ENGINEERING | SURVEYING | PLANNING | LANDSCAPE ARCHITECTURE