

STATE	PROJECT NO.	YEAR	SHEET NO	TOTAL SHEETS
KANSAS	87 N-0287-01	2003	23	107

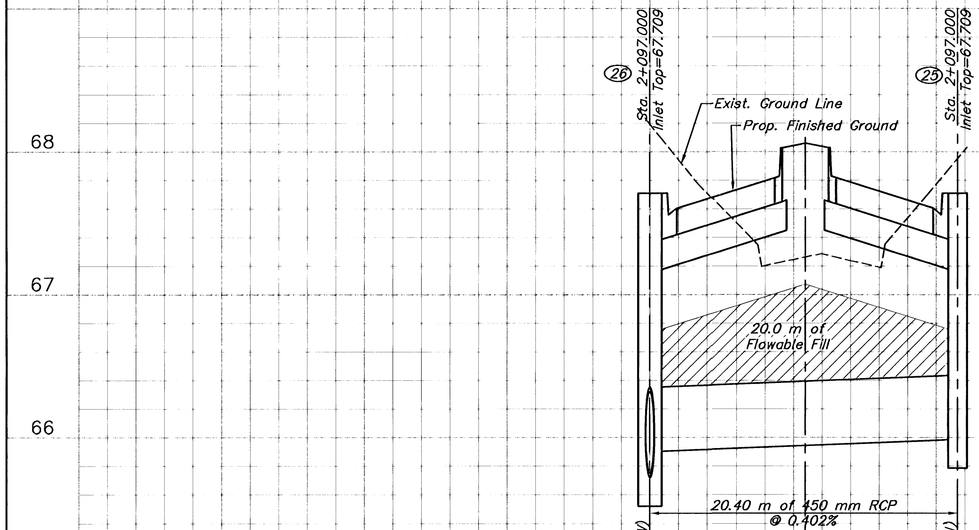

Sta. 1+009.523 — For Earthwork Balance See Sht. No. 19 — Sta. 2+614.335

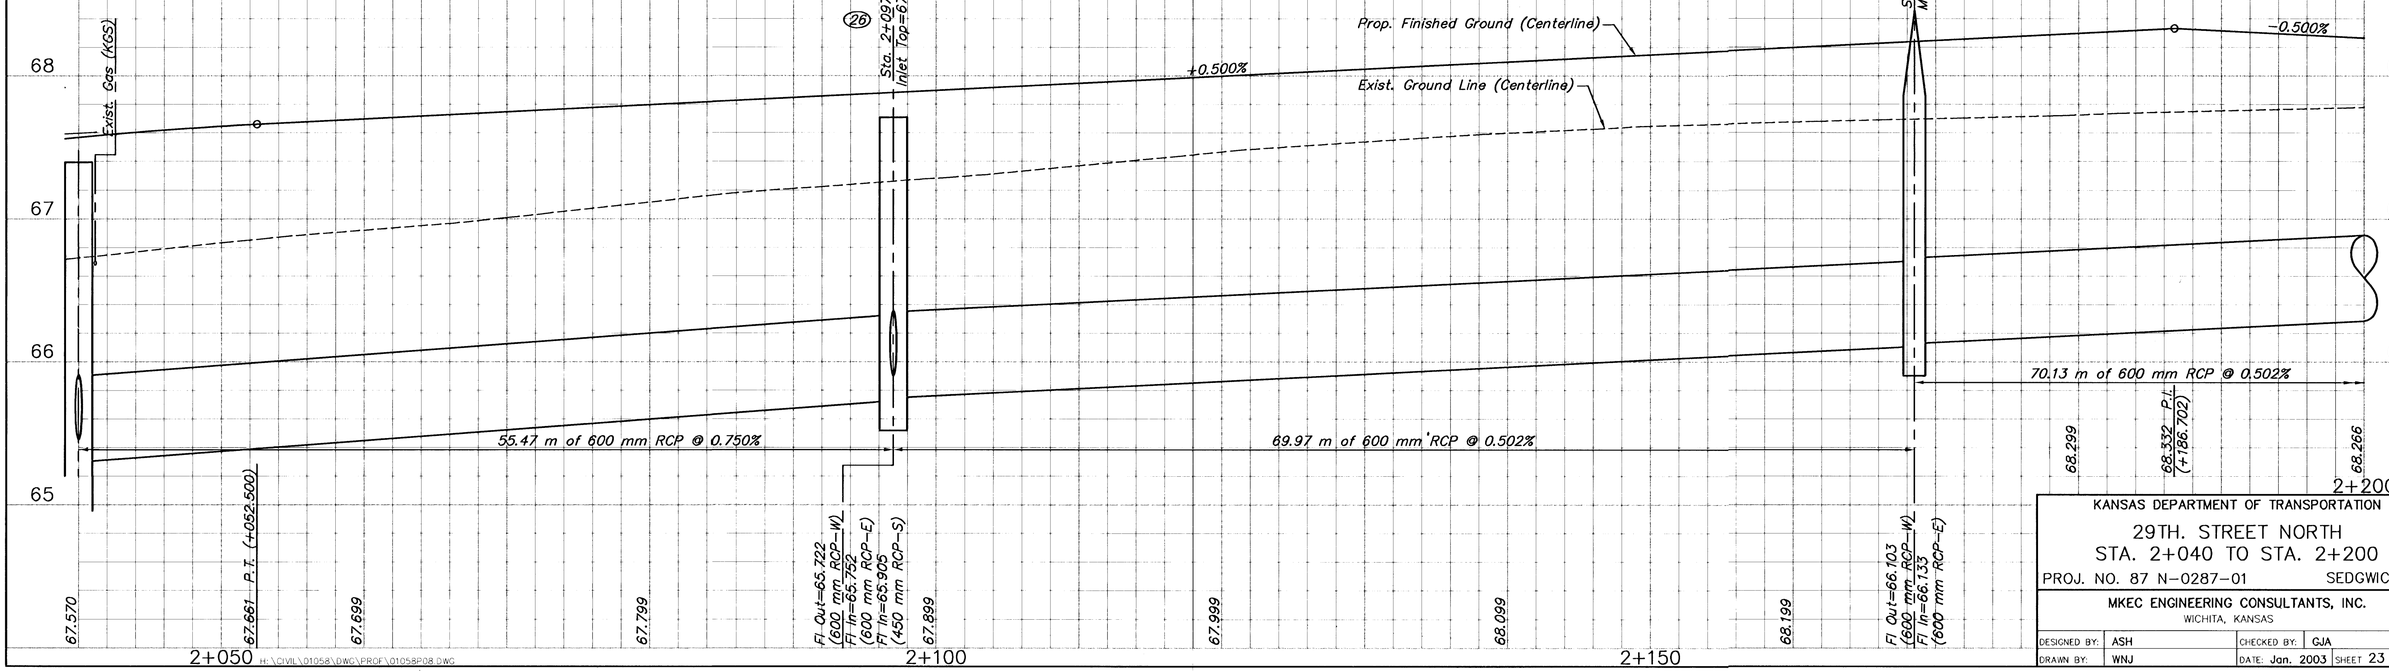

H:\CIVIL\01058\DWG\PROF\01058P08.DWG

KANSAS DEPARTMENT OF TRANSPORTATION

29TH. STREET NORTH

STA. 2+040 TO STA. 2+200

PROJ. NO. 87 N-0287-01 SEDGWICK CO.

MKEC ENGINEERING CONSULTANTS, INC.
WICHITA, KANSAS

DESIGNED BY:	ASH	CHECKED BY:	GJA
DRAWN BY:	WNJ	DATE: Jan. 2003	SHEET 23 OF 107