
STATE	PROJECT NO.	YEAR	SHEET NO	TOTAL SHEETS
KANSAS	87 N-0287-01	2003	31	107

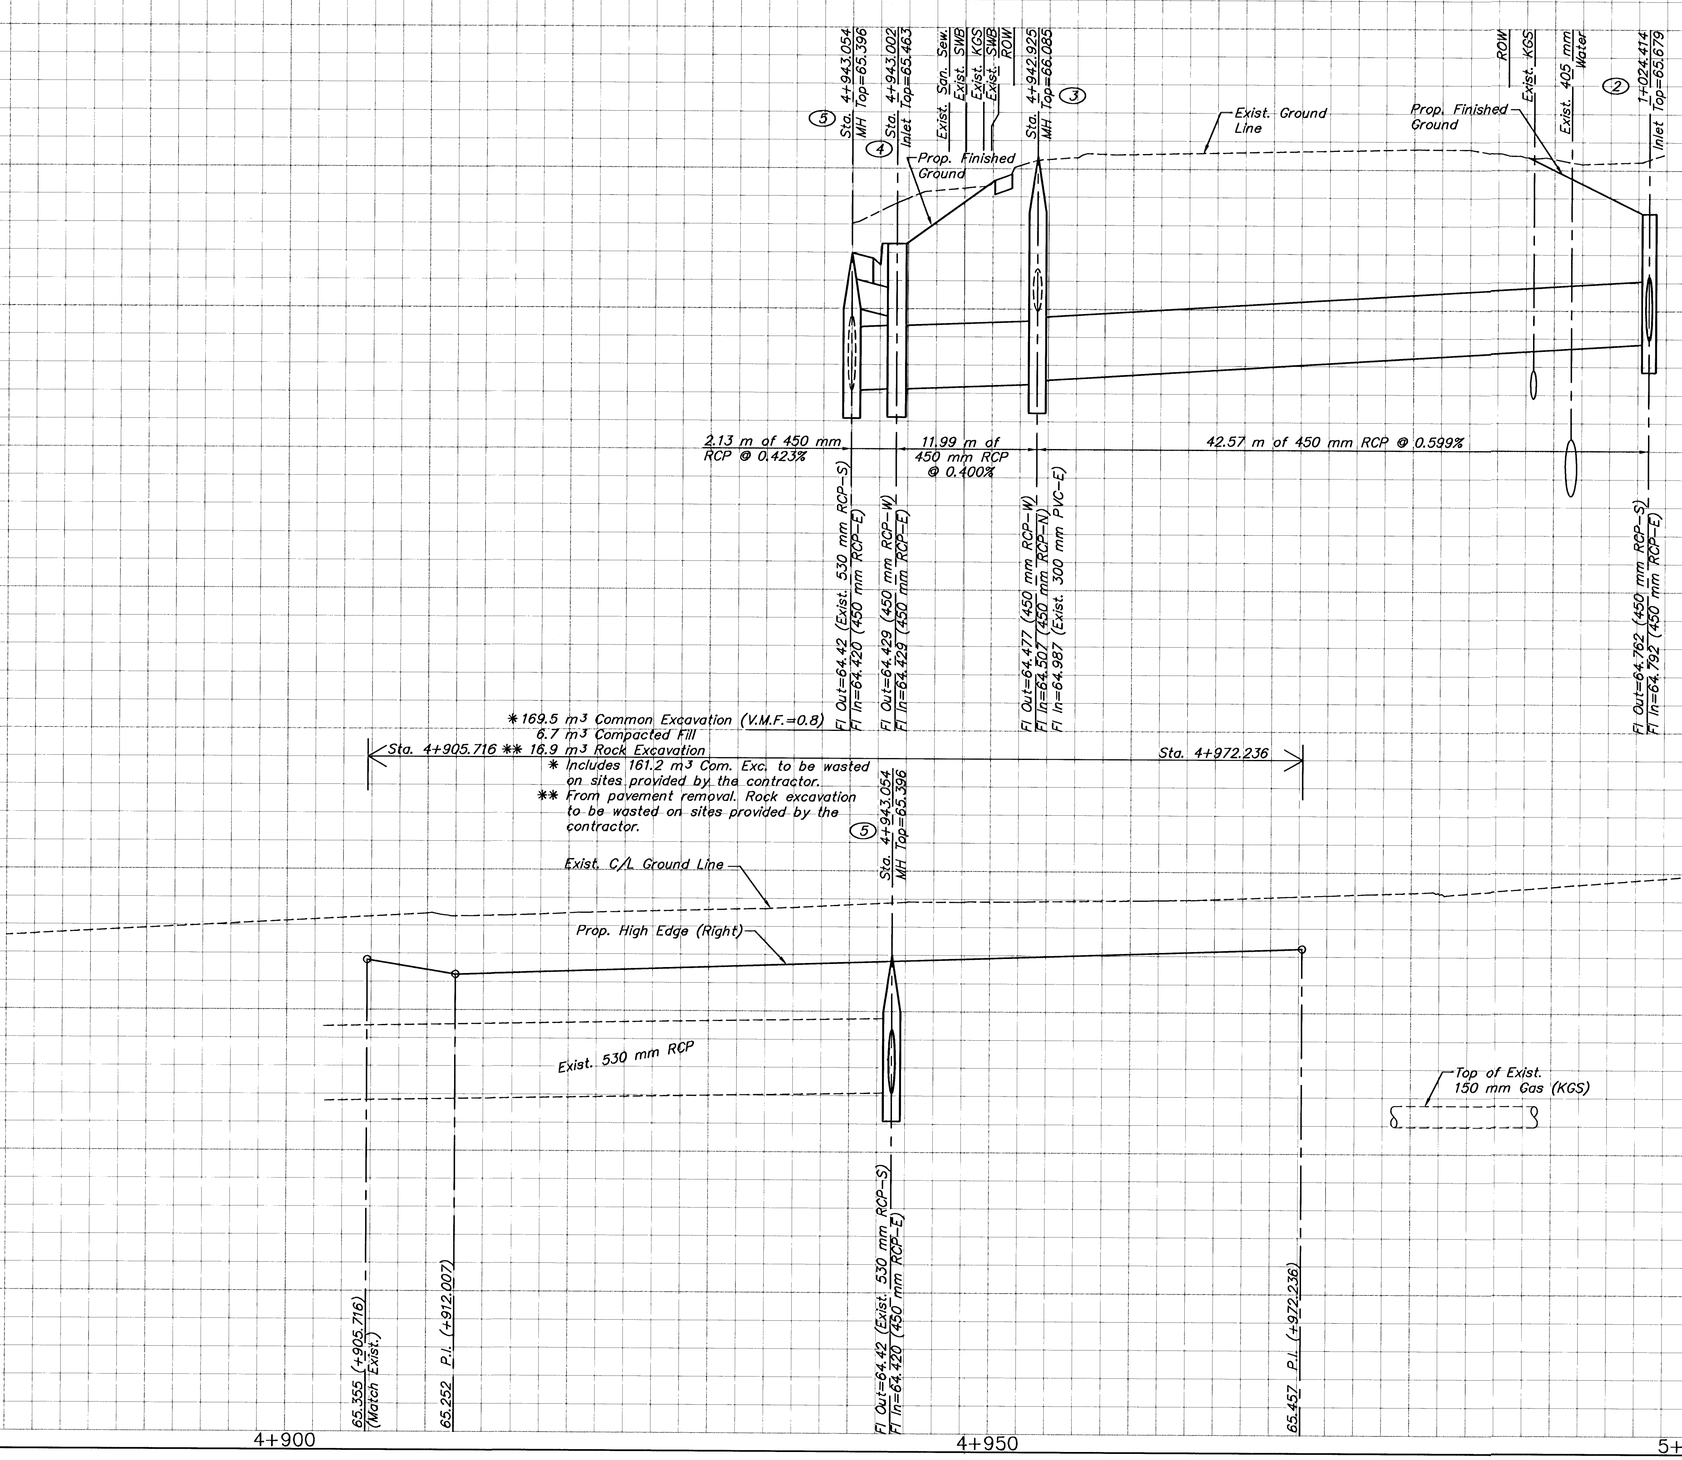

H:\CIVIL\0105R\DWG\PROF\0105RP12.DWG

KANSAS DEPARTMENT OF TRANSPORTATION

ROCK RD.

STA. 4+880 TO STA. 5+000

PROJ. NO. 87 N-0287-01 SEDGWICK CO.

MKEC ENGINEERING CONSULTANTS, INC.
WICHITA, KANSAS

DESIGNED BY:	ASH	CHECKED BY:	GJA
DRAWN BY:	WNJ	DATE: Jan. 2003	SHEET 31 OF 107