
FHWA REG NO.	STATE	PROJECT NO.	YEAR	SHEET NO.	TOTAL SHEETS
7	KANSAS	87 N-0287-01	2003	91	107

FINAL SURVEY	BY	DATE
PLOTTED		
AREAS		
AREAS CHECKED		

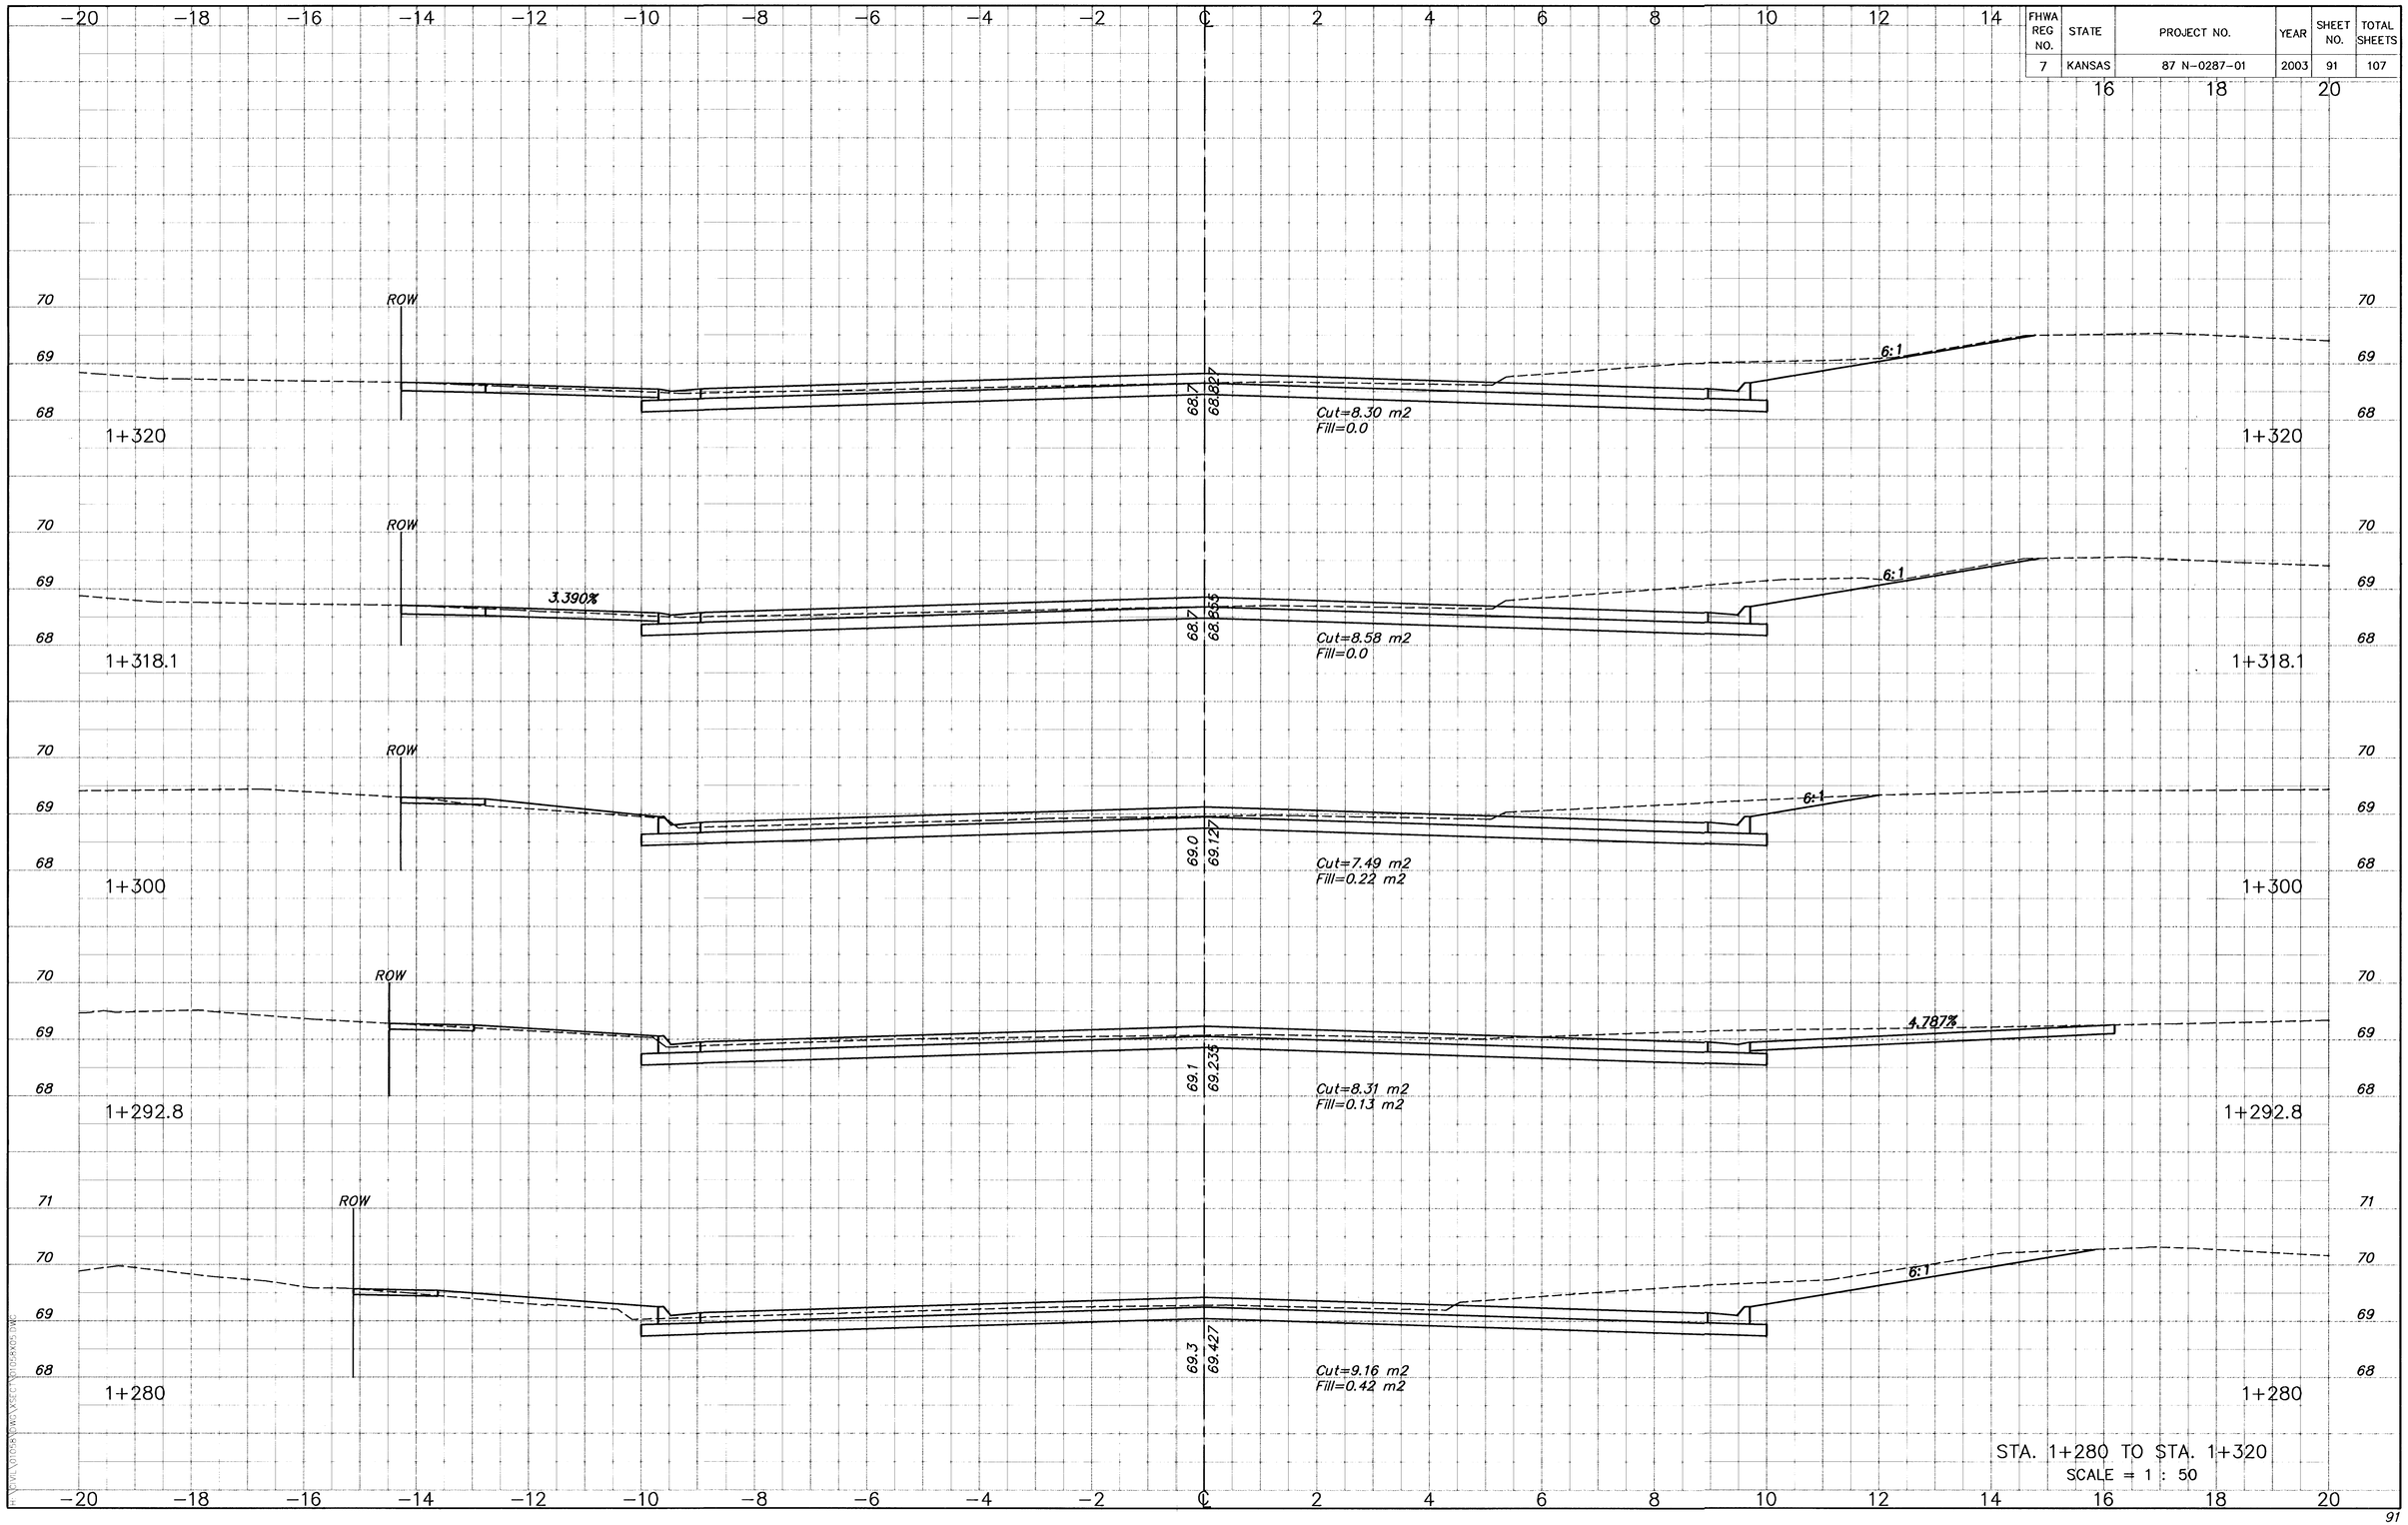

STA. 1+280 TO STA. 1+320
SCALE = 1 : 50