PLOTTED: Wednesday, March 07, 2018 @ 8:51:57am

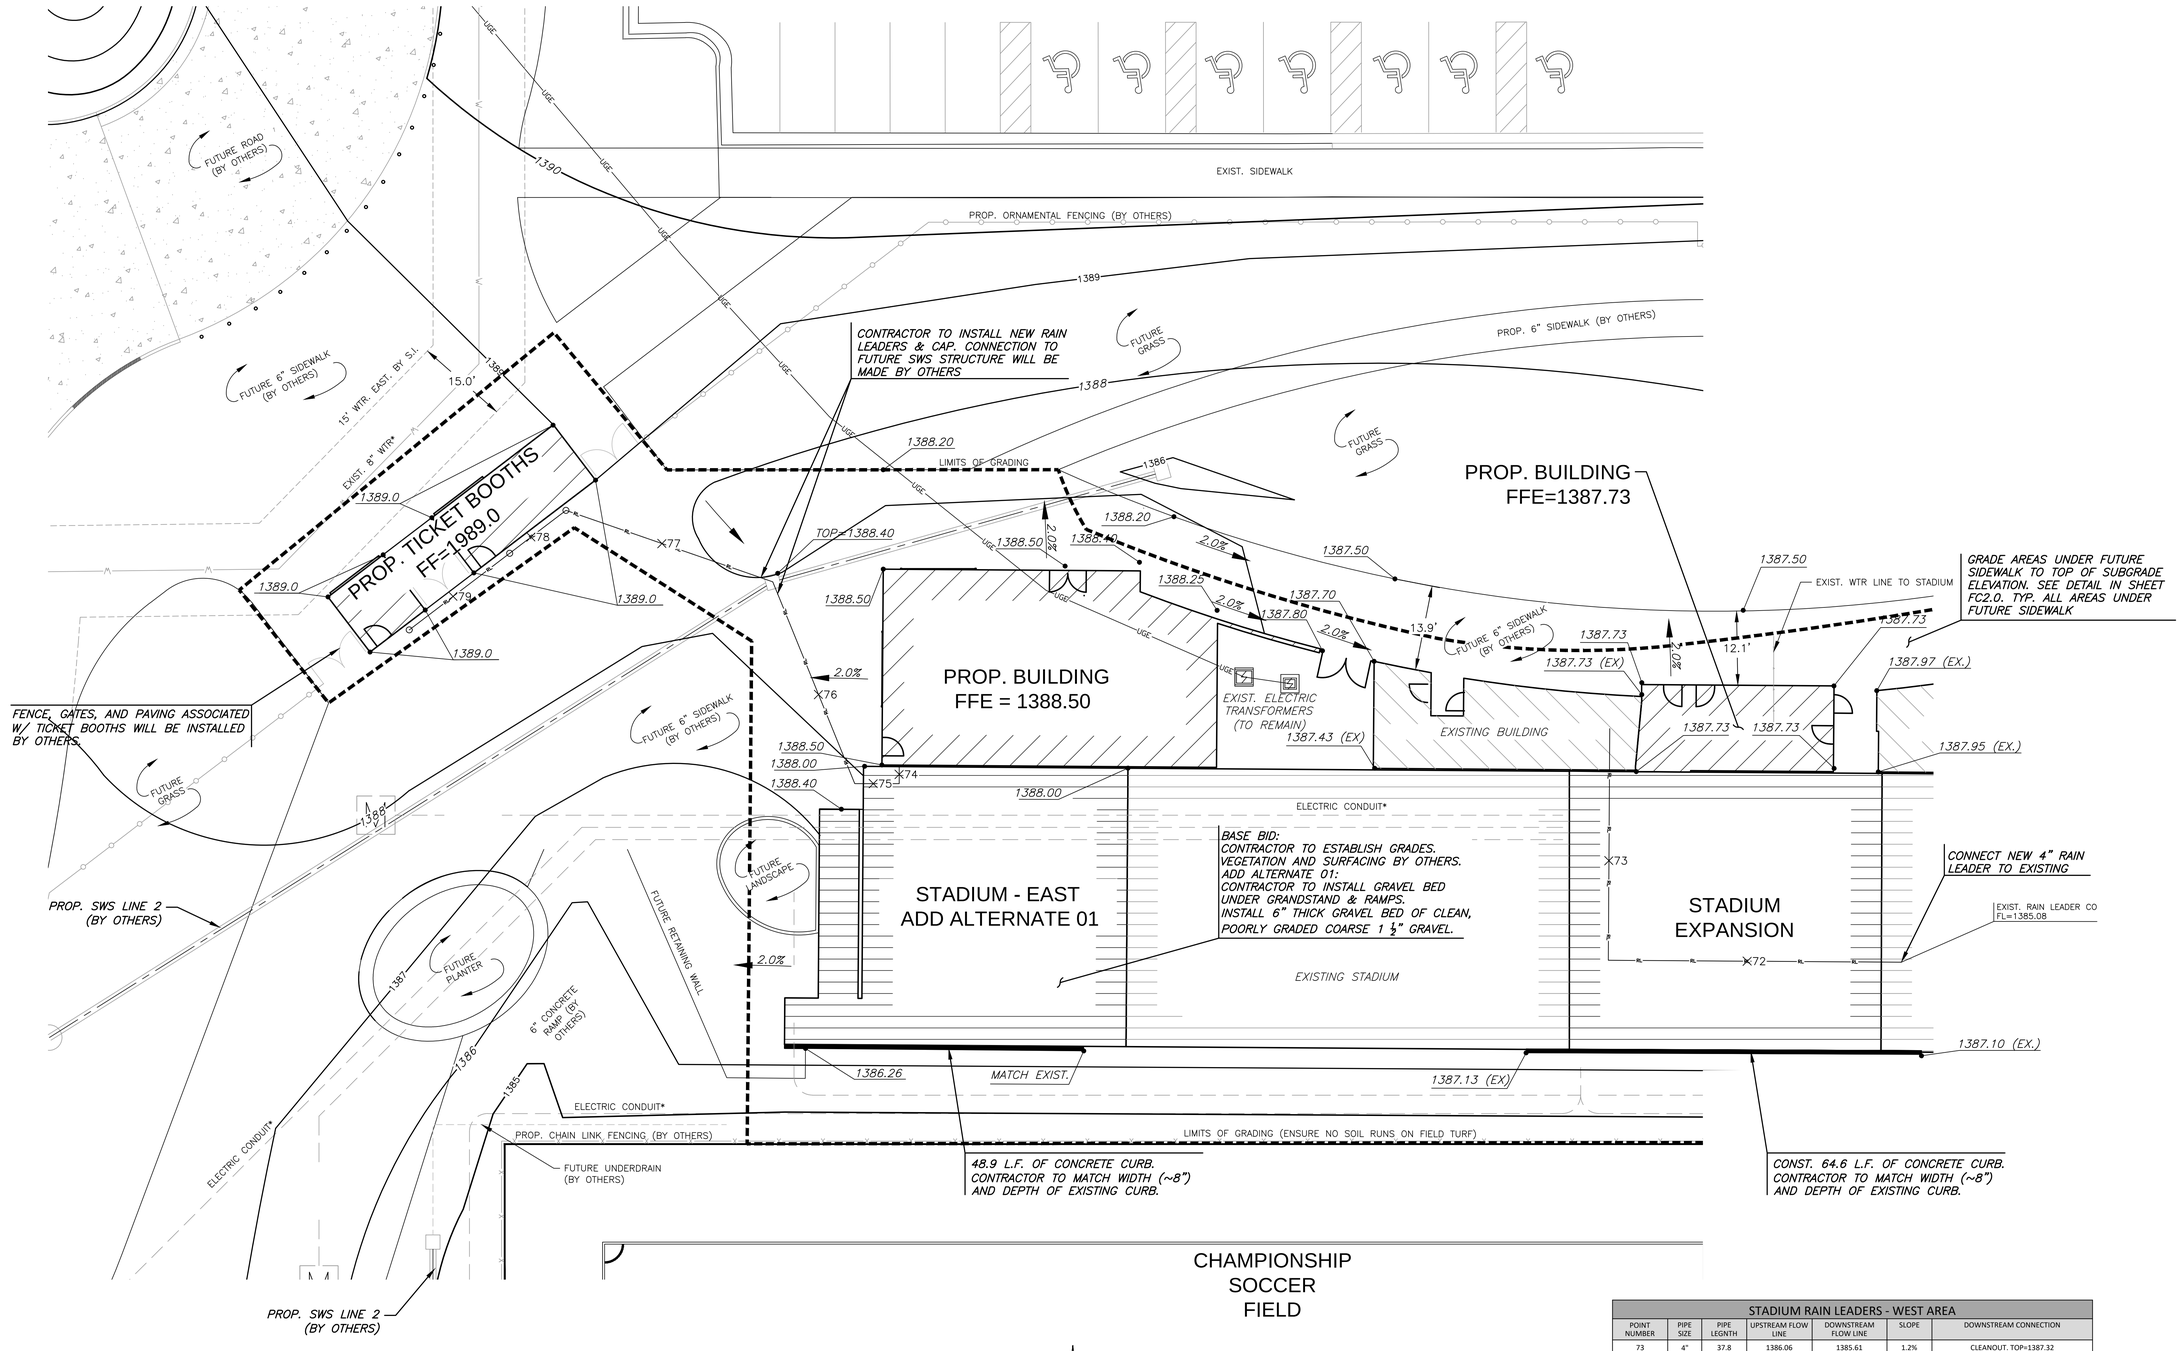

NOTES:
* SWS, SS, WTR, AND ELECTRIC CONDUIT WILL BE INSTALL BY THE CITY OF WICHITA PROJECT #472-85380, PHASE 2, BY THE MASS GRADING & UTILITY PROJECT

SIDEWALKS AND CONCRETE NOT SHOWN FOR CONSTRUCTION IN THIS PLAN SET, WILL BE BUILT BY OTHERS AS PART OF THE PAVING AND FINAL GRADING PACKAGE

CONTRACTOR TO TEMPORARILY SEED DISTURBED AREAS TO LIMITS SHOWN IN THIS DRAWING IF UNDISTURBED MORE THAN 30 DAYS. COORDINATE WITH INSPECTOR ON SITE.

LEGEND

- EXISTING SANITARY SEWER
- G — EXISTING GAS LINE
- W — EXISTING WATER LINE
- EXISTING STORM SEWER
- PROPOSED STORM SEWER
- PROPOSED ELEC. CONDUIT
- XXXX — PROPOSED GRADES
- XXXX — EXISTING GRADES
- GRADING LIMITS
- RL — RAIN LEADER
- 0.8% — SLOPE ARROW
- 29.50 — SPOT ELEVATION
- CONCRETE PVMT.

STADIUM RAIN LEADERS - WEST AREA

POINT NUMBER	PIPE SIZE	PIPE LEGNTH	UPSTREAM FLOW LINE	DOWNSTREAM FLOW LINE	SLOPE	DOWNSTREAM CONNECTION
73	4"	37.8	1386.06	1385.61	1.2%	CLEANOUT. TOP=1387.32
74	4"	3	1386.58	1386.45	4.2%	CLEANOUT, TOP=1387.32
75	4"	7.3	1386.45	1386.15	4.2%	CLEANOUT, TOP=1387.32
76	4"	35.5	1386.15	1384.67	4.2%	CONNECT TO MH (BY OTHERS)
77	4"	35.5	1385.87	1384.67	3.4%	CONNECT TO MH (BY OTHERS)
78	4"	11.6	1386.26	1385.87	3.4%	4" NYLOSPAST INLET
79	4"	22.1	1387.00	1386.26	3.4%	4" NYLOSPAST INLET

*SEE SHEET FC1.0 FOR RAIN LEADER PIPE TYPE.

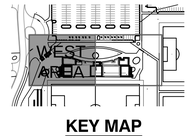

KEY MAP

MKEC
Wichita, KS • 316.684.9600

INDOOR FACILITY AND STADIUM IMPROVEMENTS

STRYKER SPORTS

WICHITA, KANSAS

©2018
MKEC Engineering
All Rights Reserved
www.mkec.com
These drawings and their contents, including, but not limited to, all concepts, designs, & ideas are the exclusive property of MKEC Engineering (MKEC), and may not be used or reproduced in any way without the express consent of MKEC.

STADIUM - WEST AREA

PROJECT NO.	1701010567
DATE	03-07-18
SCALE	1"=10'

DESIGNED	DRAWN	CHECKED
MAB	CRM	MAB

NO.	REVISION	DATE
0	ISSUED FOR CONSTRUCTION	03-07-18

SHEET NO.
SC4.1

M:\CTMASS\PROJECTS\2017\1701010567_CIVIL\STRYKER_17DS7 CASE\STYDS5_CIVIL\GRDS\STADIUM AND INDOOR FACILITY\WEST AREA.DWG