○ KEYED NOTES

1. REMOVE EXISTING DUCTWORK, GRILLES, AND FANS AS INDICATED.
2. EXISTING TO REMAIN.
3. EXISTING TO BE RE-USED AND RELOCATED. SEE MECHANICAL PLANS FOR MORE INFORMATION.
4. REMOVE EXISTING LOUVERS AS INDICATED.
5. REMOVE EXISTING ELECTRIC HEATER AND THERMOSTAT.
6. REMOVE EXISTING DUCTLESS MINI-SPLIT INDOOR UNIT, OUTDOOR UNIT, THERMOSTAT, & LINESET.
7. REMOVE EXISTING WALL GRILLE.

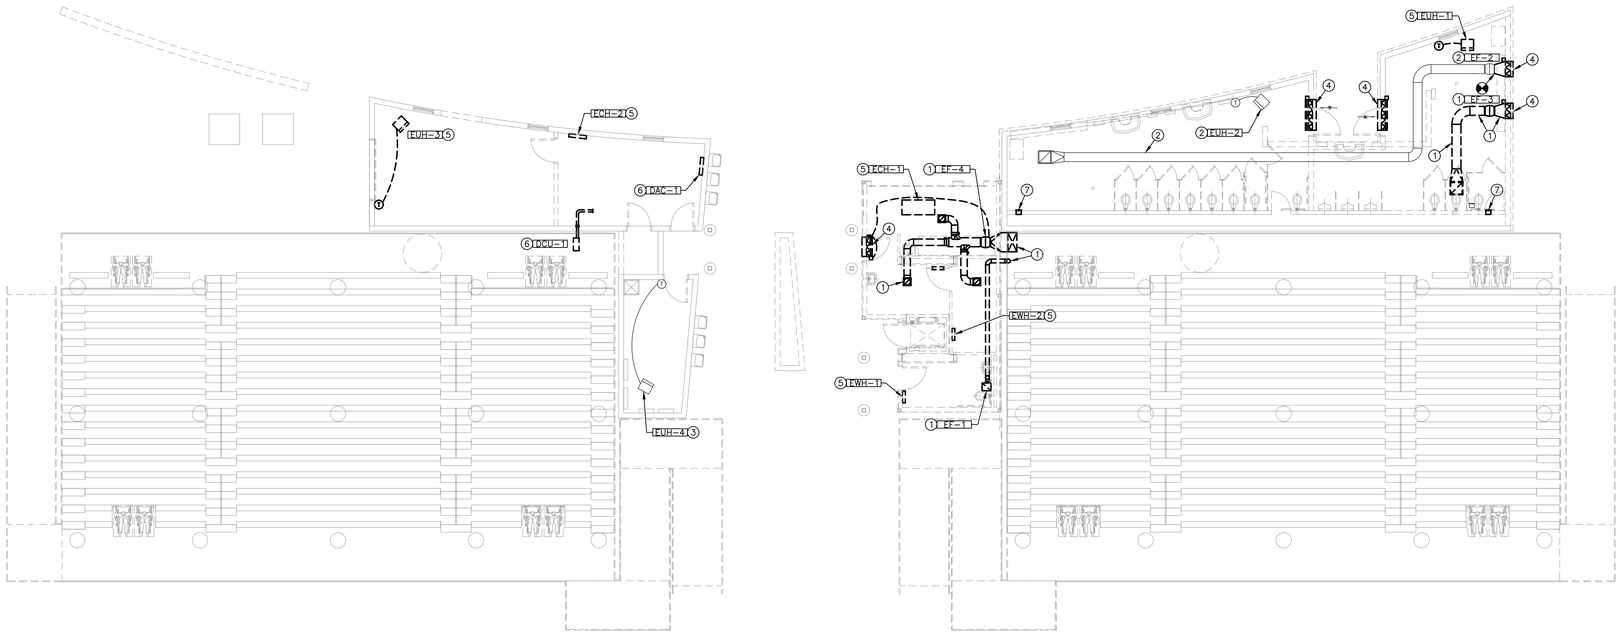

A MECHANICAL DEMOLITION PLAN

SCALE: 1/8" = 1'-0"

SCALE: 1/8"=1'-0"

0 2 4 8 16

N

MKEC

Wichita, KS • 316.684.9600

INTERIOR REMODEL

STRYKER SPORTS

WICHITA, KANSAS

©2018
MKEC Engineering
All Rights Reserved
www.mkec.com
These drawings and their contents, including, but not limited to, all concepts, designs, & ideas are the exclusive property of MKEC Engineering (MKEC), and may not be used or reproduced in any way without the express consent of MKEC.

MECHANICAL DEMOLITION PLAN

PROJECT NO.	1701010567
DATE	03-07-18
SCALE	AS NOTED

DESIGNED	DRAWN	CHECKED
RLB	CV	RLB

NO.	REVISION	DATE
0	ISSUE FOR CONSTRUCTION	03-07-18

SHEET NO.

SM2.0

PLOTTED: Wednesday, March 07, 2018 @ 3:14PM
J:\PROJECTS\2017\1701010567_COW_STRYKER, 170567 CAD\SHTS\10 BLDG MEP\STADIUM PACKAGE\MECH\SM2.0 MECH DEMO PLAN.DWG