
FHWA REGION NO.	STATE	PROJECT NO.	YEAR	SHEET NO.	TOTAL SHEETS
7	KS.	87-U-1362-01	1993	5	149

Revised: See Bottom of Sheet.

SCALE: 1"=20'

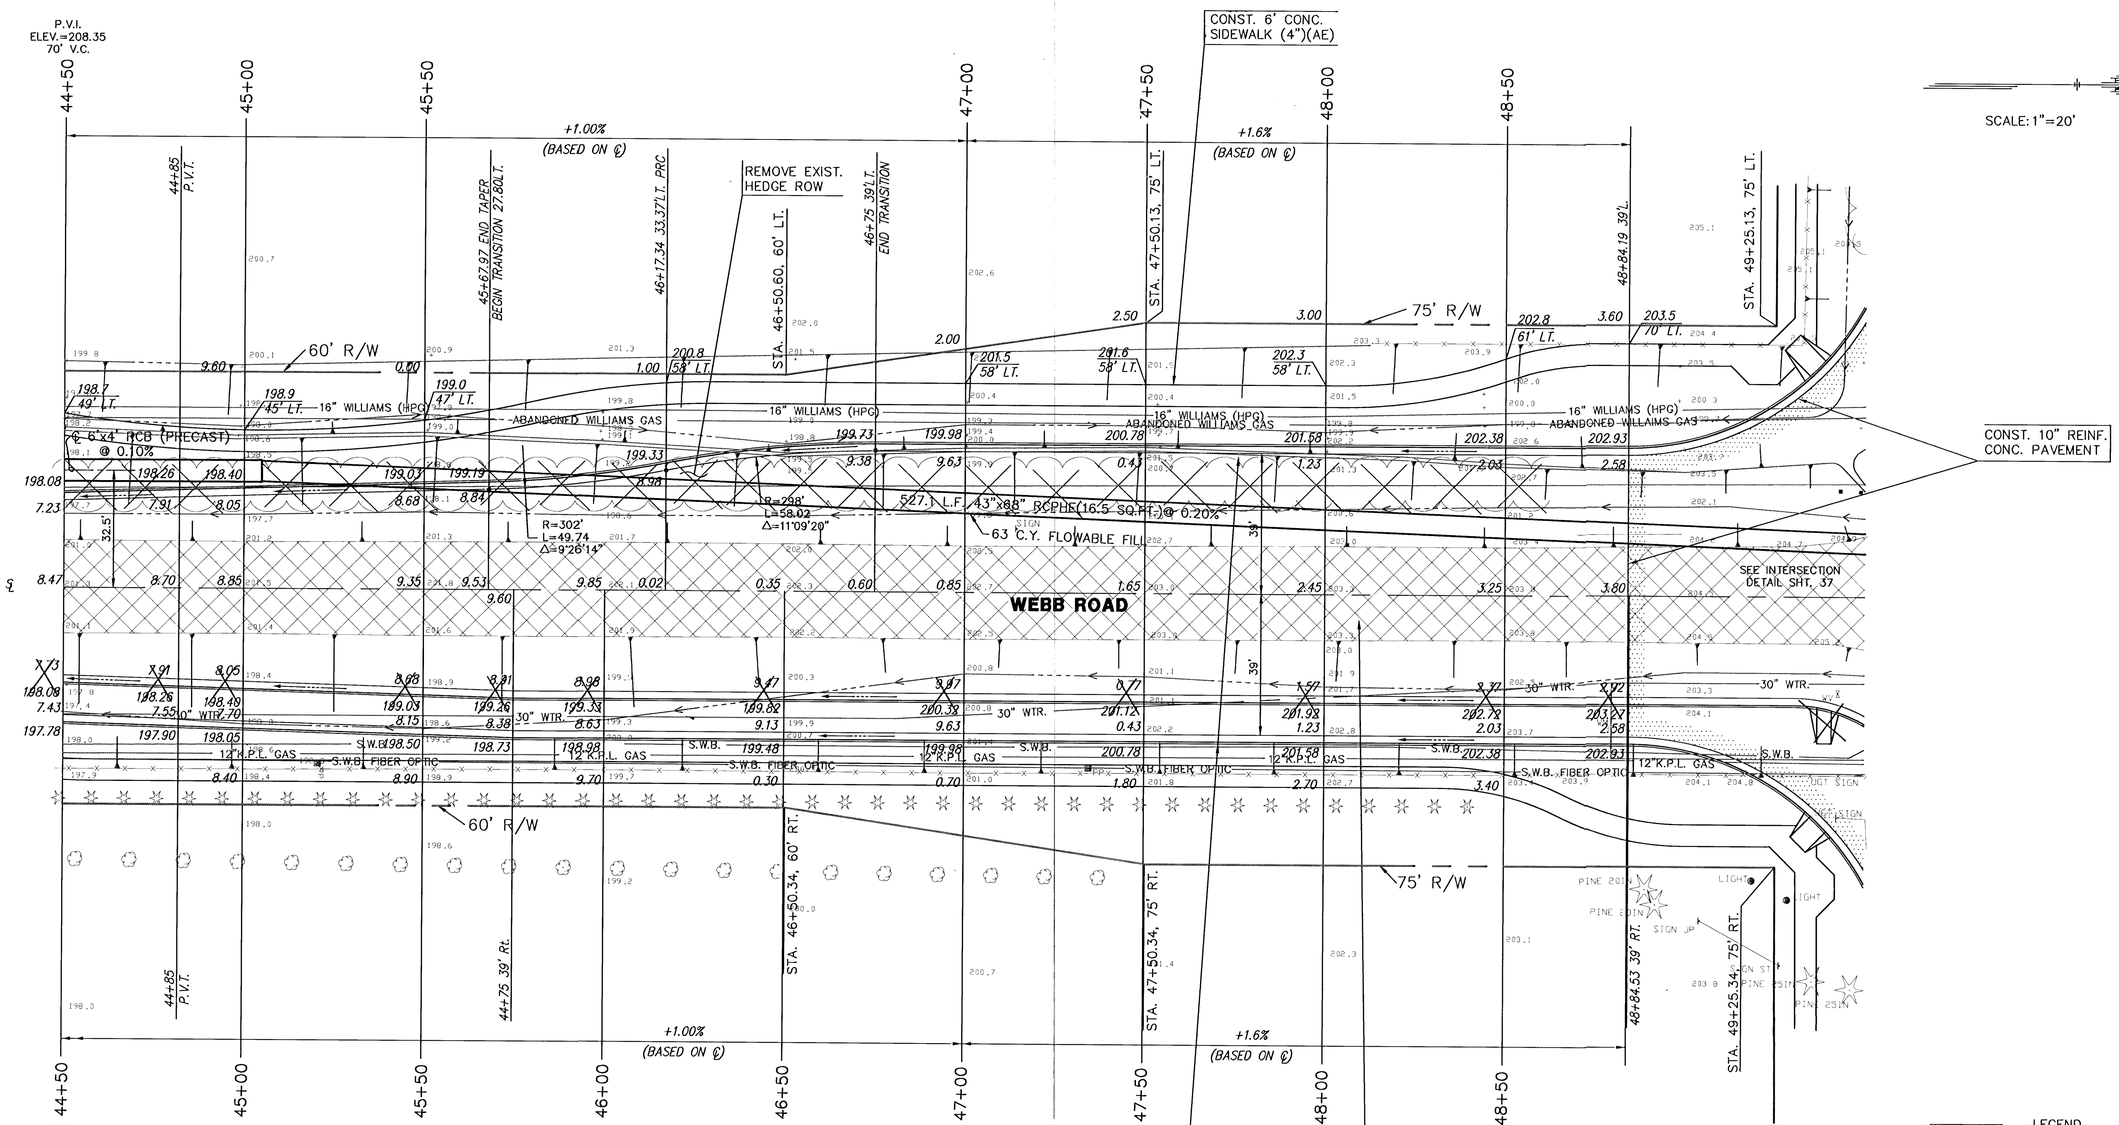

WATER VALVE BOX ADJUSTMENTS				
STATION	OFFSET	EXISTING ELEV.	PROPOSED ELEV.	NOTES
48+79	37'R	203.30	203.30	W.M.

CITY OF WICHITA WATER DEPARTMENT	268-4908
KANSAS GAS & ELECTRIC (K.G.&E.)	264-1141
KPL GAS SERVICE CO.	263-7511
RURAL WATER DISTRICT	832-0213
SOUTHWESTERN BELL TELEPHONE CO.	1-571-2611
WILLIAMS PIPELINE	524-4390

LEGEND

PAVEMENT, DRIVEWAY AND/OR SIDEWALK REMOVAL.

REVISED 11/01/93
REVISED 8/13/93

KANSAS DEPARTMENT OF TRANSPORTATION

WEBB ROAD

44+50 TO 49+50

PROJECT NO. 87-U-1362-01 SEDGWICK CO.

MID-KANSAS ENGINEERING CONSULTANTS, INC.

WICHITA, KANSAS

DESIGNED BY:	GJA	CHECKED BY:	DLH & KJS
DRAWN BY:	DLM	DATE:	SHEET 5 OF 149

9156-2C