
FHWA REGION NO.	STATE	PROJECT NO.	YEAR	SHEET NO.	TOTAL SHEETS
7	KS.	87-U-1362-01	1993	17	149

SCALE: 1"=20'

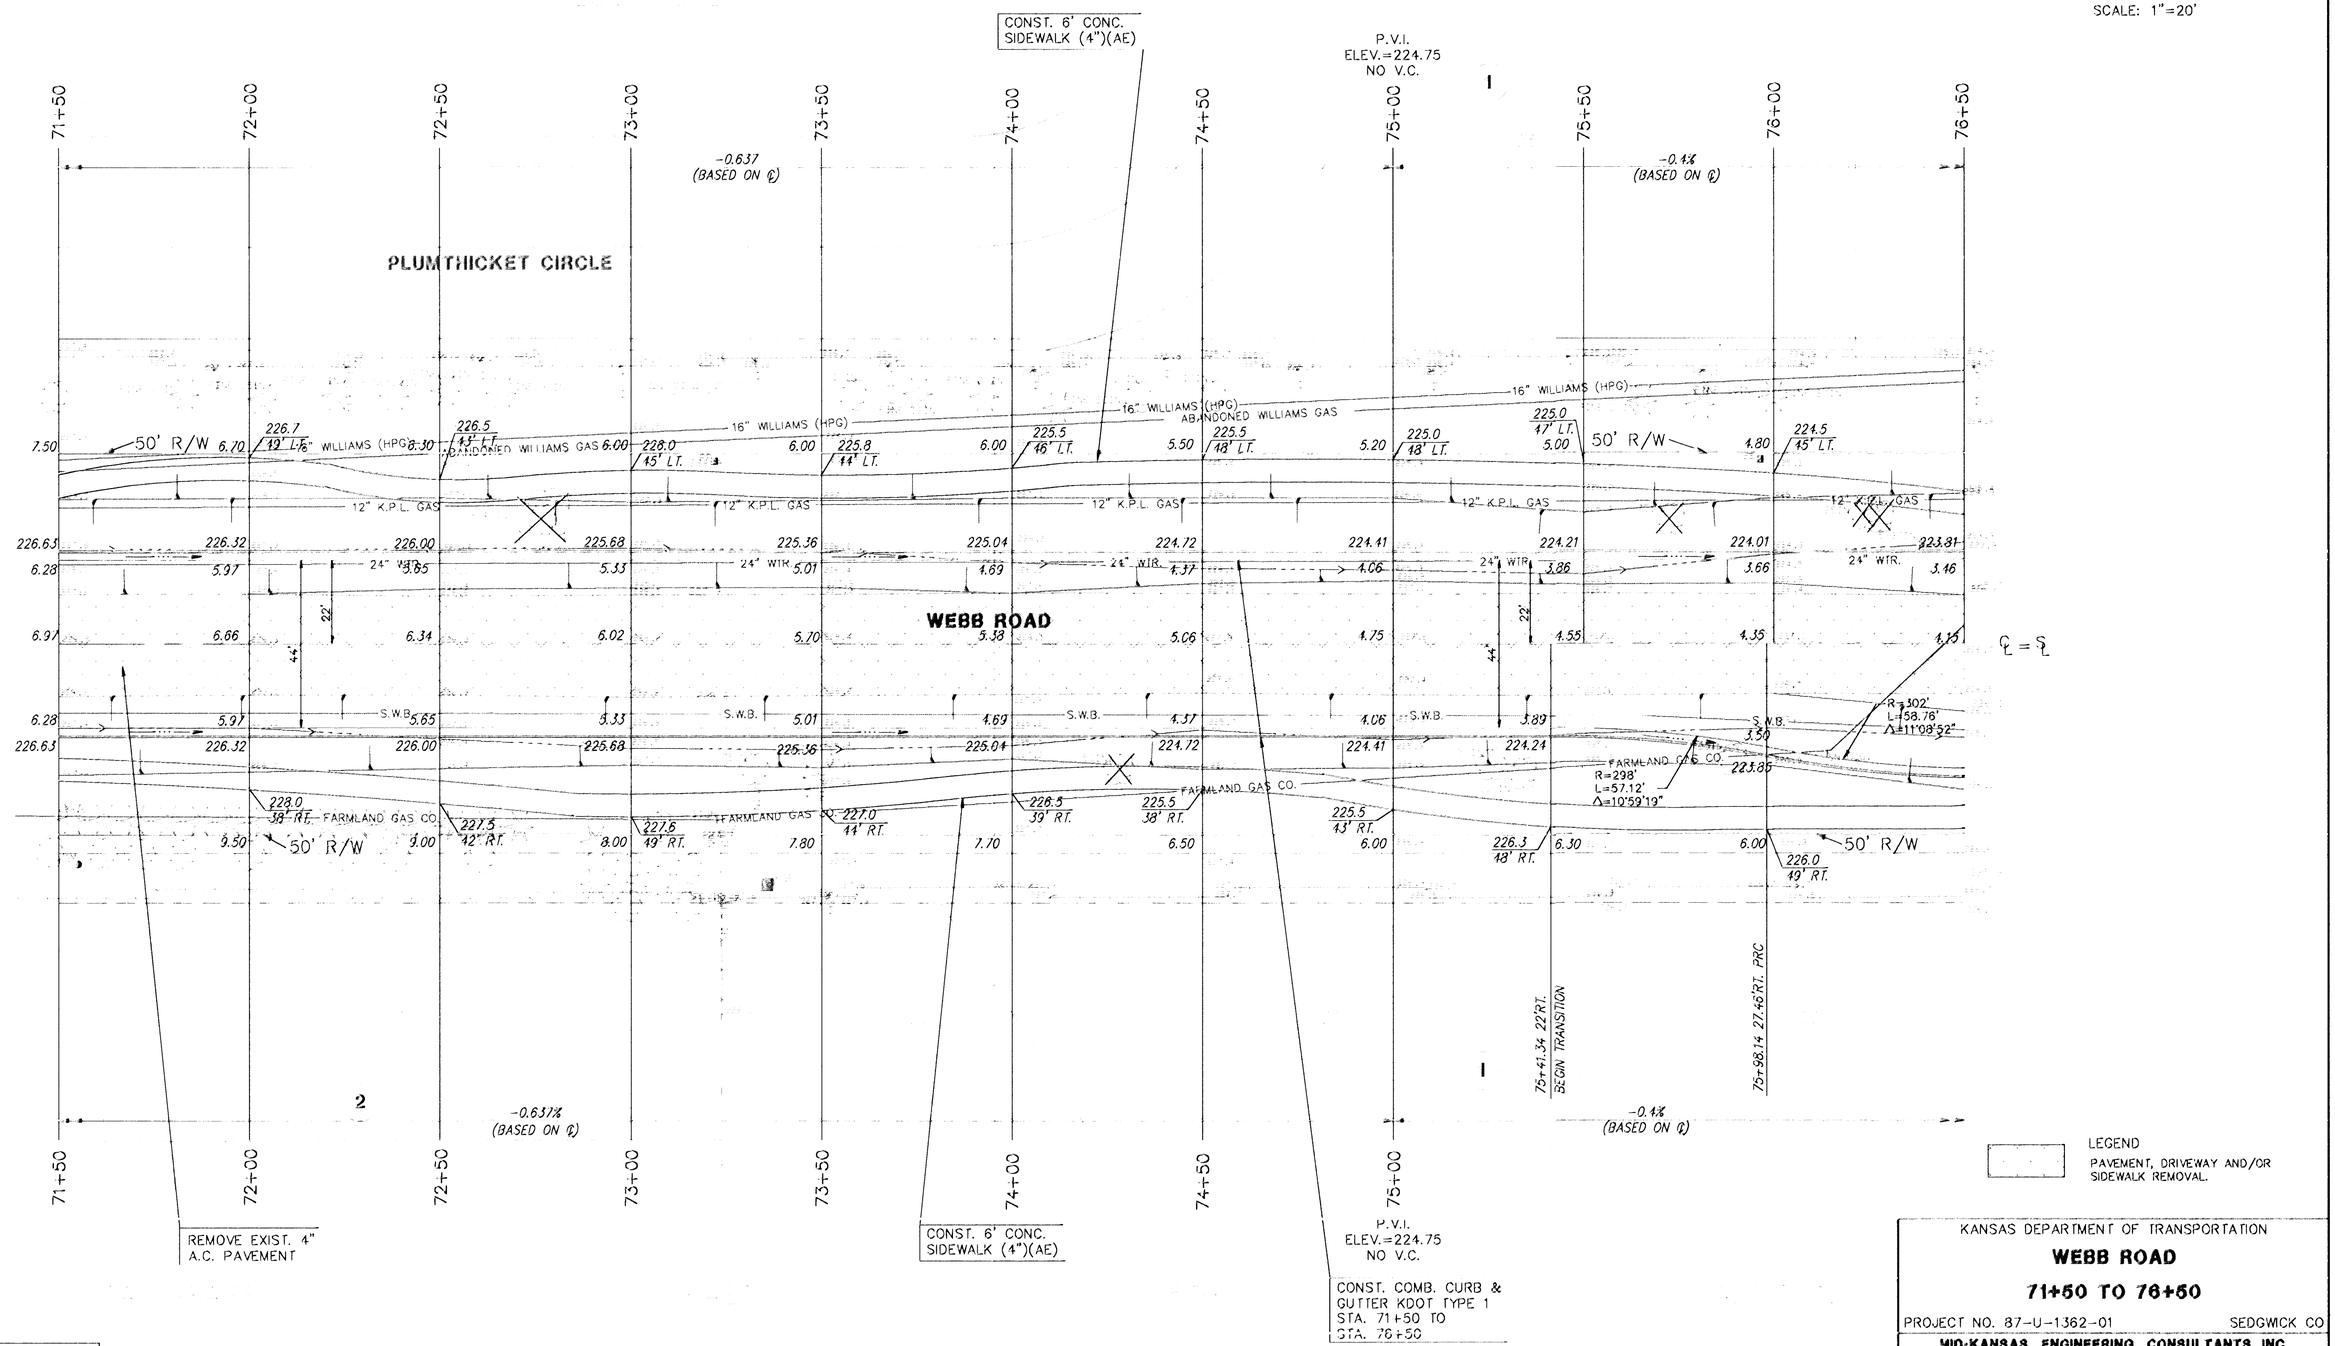

LEGEND

PAVEMENT, DRIVEWAY AND/OR SIDEWALK REMOVAL.

FARMLAND INDUSTRIES, INC.	1(918)333-4111
KANSAS GAS & ELECTRIC (K.G.&E.)	264-1141
KPL GAS SERVICE CO.	263-7511
CITY OF WICHITA WATER DEPARTMENT	268-4908
SOUTHWESTERN BELL TELEPHONE CO.	1-571-2611
WILLIAMS PIPELINE	524-4390

KANSAS DEPARTMENT OF TRANSPORTATION

WEBB ROAD

71+50 TO 76+50

PROJECT NO. 87-U-1362-01 SEDGWICK CO

MID-KANSAS ENGINEERING CONSULTANTS, INC.

WICHITA, KANSAS

DESIGNED BY:	GJA	CHECKED BY:	DLH & KJS
DRAWN BY:	DLW	DATE:	SHEET 17 OF 149

3156-3A