SUBDIVISION BENCH MARKS				
NO.	STREET AND STATION	FROM CL	DESCRIPTION	ELEVATIONS
1	BEDFORD, STA. 10+60.00	10.50' RT	TOP OF CURB AT SW END OF VALLEY GUTTER RETURN	
2	BEDFORD, STA. 14+50.58	14.57' LT	TOP OF CURB AT W END OF INLET HOOKUP	

NOTE: CONTRACTOR SHALL INSTALL SUBDIVISION BENCH MARKS ("FLAT SURVEY MARKERS NO. 8134–08 3" TOP DIAMETER" PROVIDED BY KANSAS BLUE PRINT CO., INC.) COSTS TO BE CONSIDERED SUBSIDIARY TO CONSTRUCTION OF COMBINED CURB AND GUTTER.

LEGEND

STREET SIGN & SIGN LOCATION (SEE SIGN ASSEMBLY TABLE FOR TYPE & STATION OF SIGN)

5' TRANSITION FROM FULL TO ROLL CURB

4" CONCRETE SIDEWALK

NOTE:
TOP OF CURB ELEVATIONS SHOWN ARE FOR FULL CURB. CONSTRUCT CURB AND GUTTER AS NOTED.

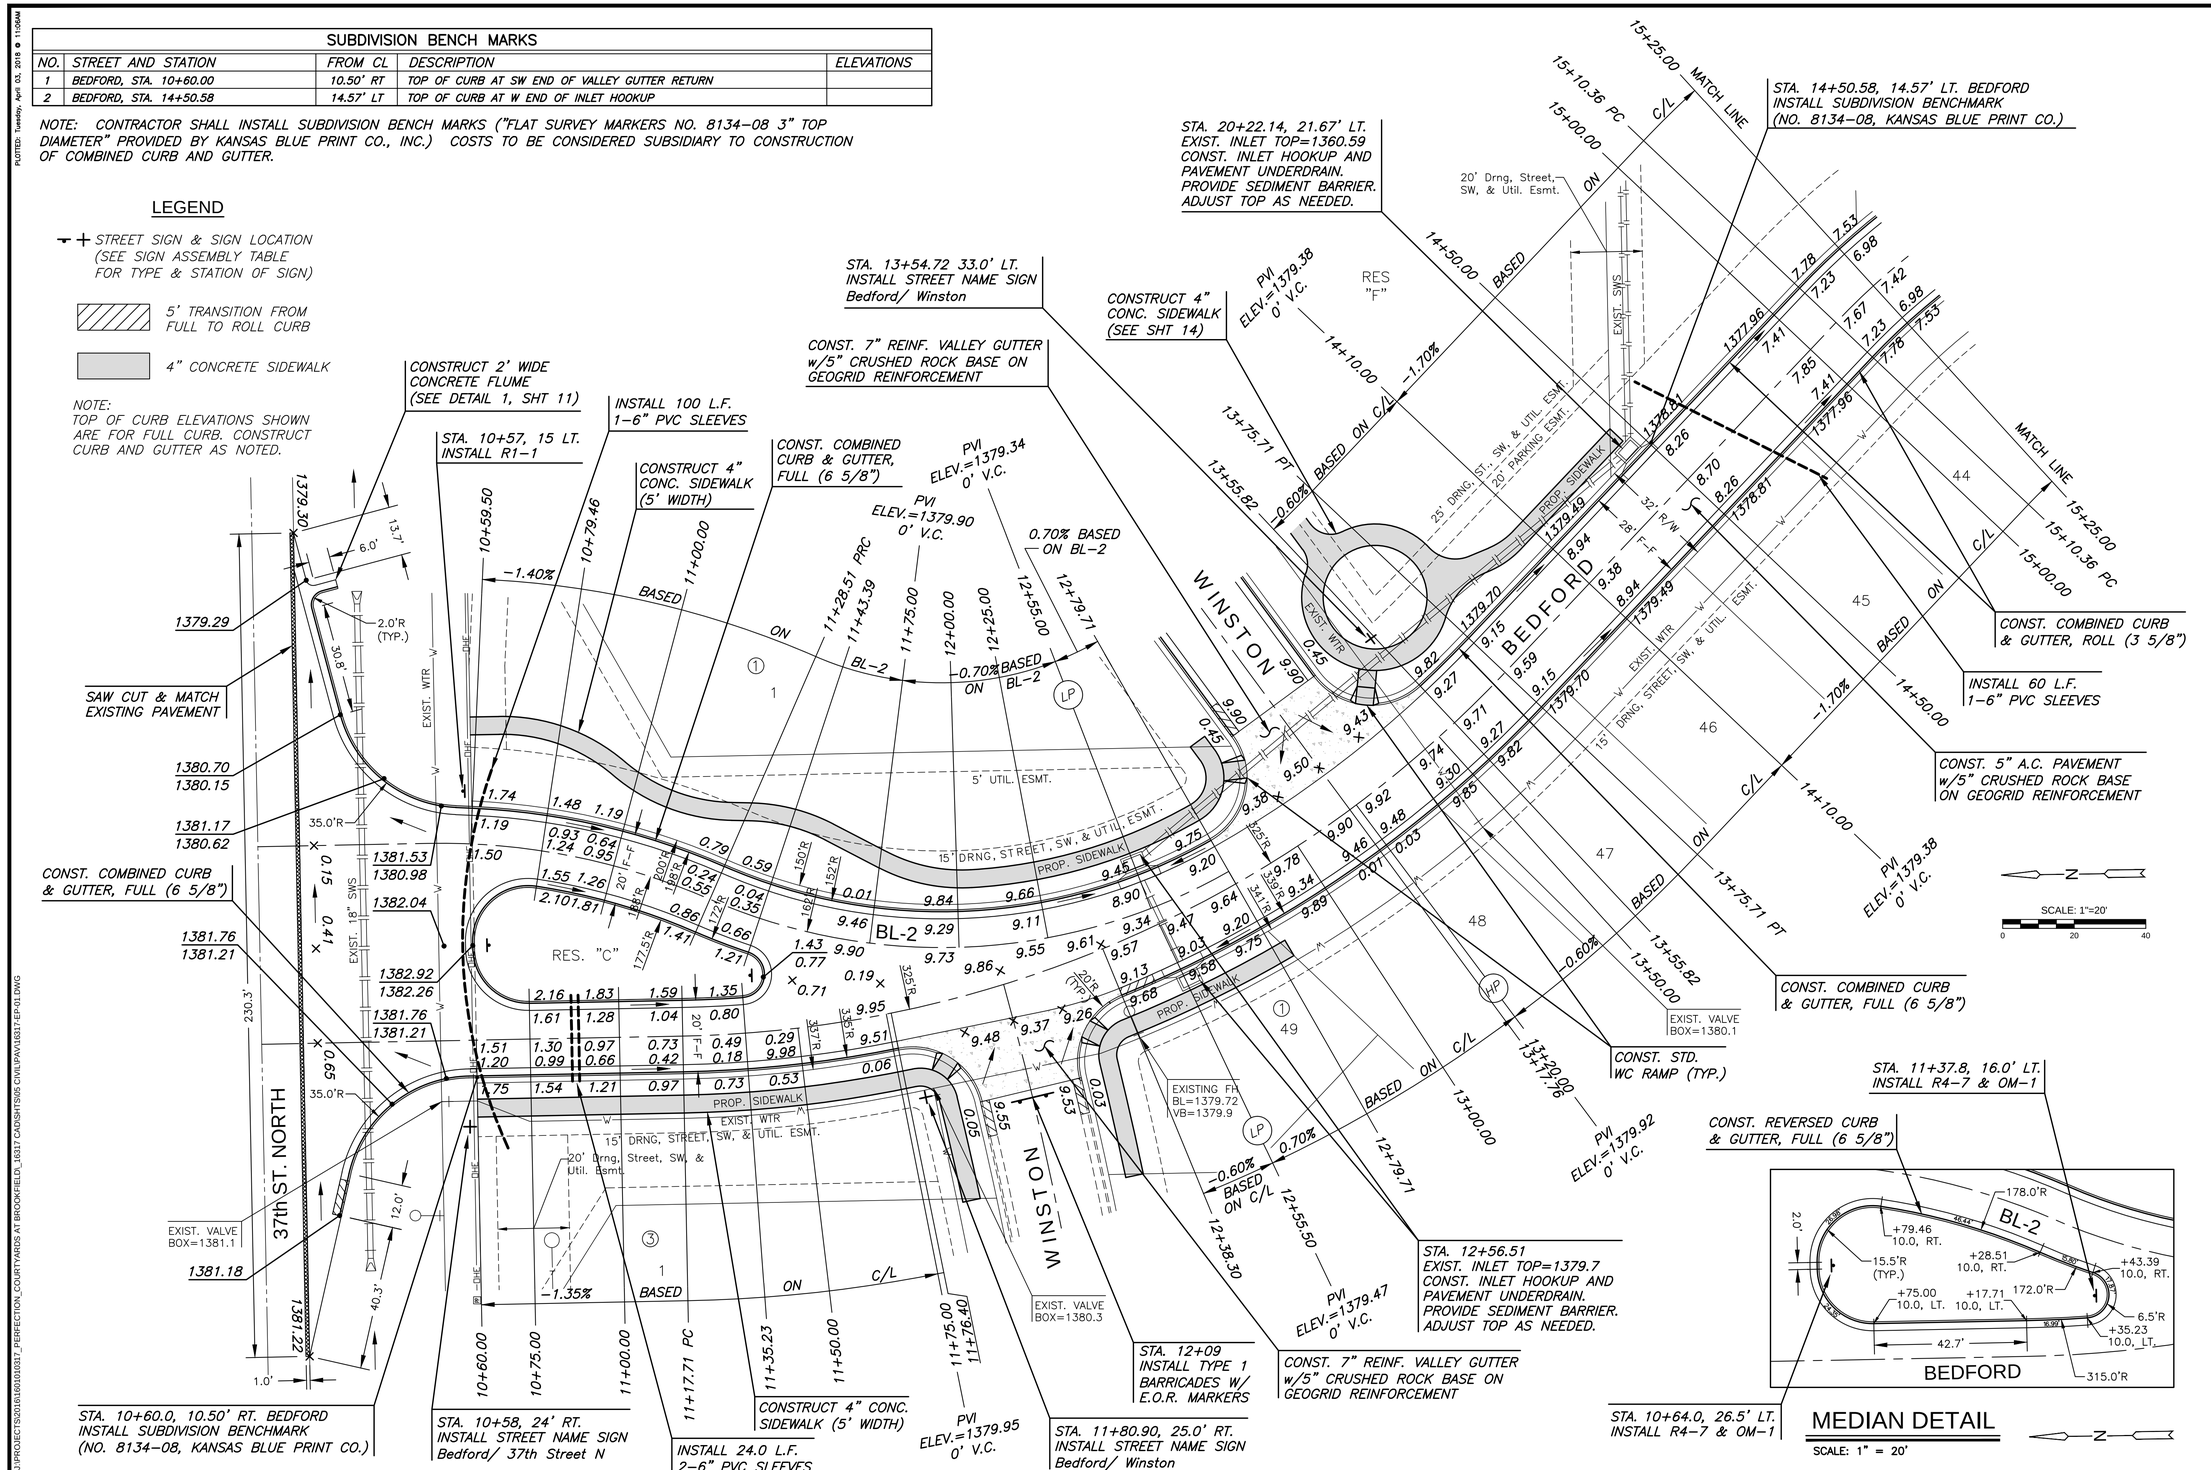

MEDIAN DETAIL

SCALE: 1" = 20'

MKEC
Wichita, KS • 316-684-9600

COURTYARDS AT BROOKFIELD ADD.

PAVING PLANS FOR

PHASE 1

©2018 MKEC Engineering All Rights Reserved www.mkec.com
These drawings and their contents, including, but not limited to, all concepts, designs, & ideas are the exclusive property of MKEC Engineering (MKEC), and may not be used or reproduced in any way without the express consent of MKEC.

BEDFORD

PROJECT NO.	472-85418
DATE	APRIL 2018
SCALE	1" = 20'
DESIGNED	DFL
DRAWN	JWC
CHECKED	GJA

NO.	REVISION	DATE

SHEET NO.

08 OF 35

PLOTTED: Tuesday, April 03, 2018 @ 11:06AM

J:\PROJECTS\2016\16103\837_PERFECTION_COURTYARDS AT BROOKFIELD_16837 CAD\SHTS\09 CIVIL\PAV\16817-EP-01.DWG