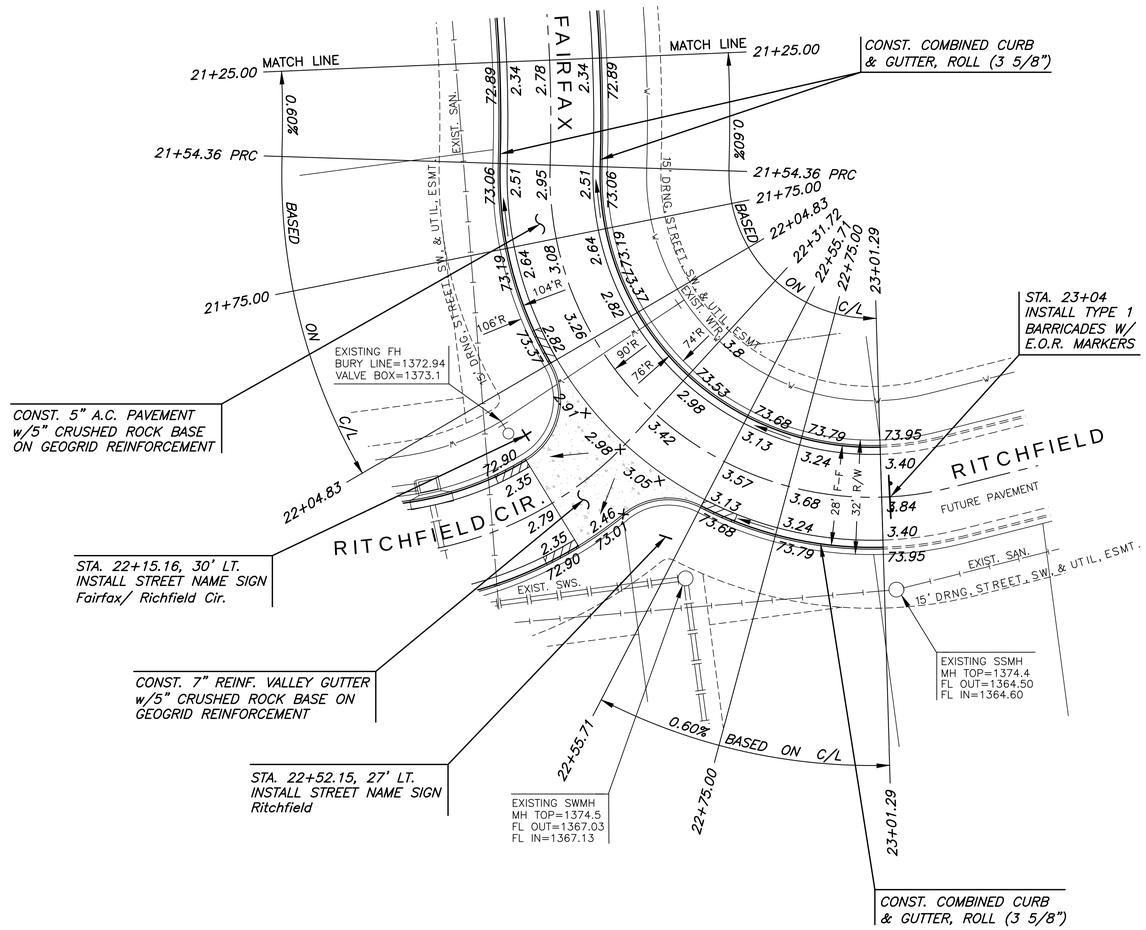

SCALE: 1"=20'

0 20 40

LEGEND

STREET SIGN & SIGN LOCATION (SEE SIGN ASSEMBLY TABLE FOR TYPE & STATION OF SIGN)

5' TRANSITION FROM FULL TO ROLL CURB

NOTE:
TOP OF CURB ELEVATIONS SHOWN ARE FOR FULL CURB. CONSTRUCT CURB AND GUTTER AS NOTED.

MKEC
Wichita, KS • 316-684-9600

PAVING PLANS FOR

COURTYARDS AT BROOKFIELD ADD.

PHASE 1

©2018
MKEC Engineering
All Rights Reserved
www.mkec.com
These drawings and their contents, including, but not limited to, all concepts, designs, & ideas are the exclusive property of MKEC Engineering (MKEC), and may not be used or reproduced in any way without the express consent of MKEC.

FAIRFAX

PROJECT NO.	472-85418
DATE	APRIL 2018
SCALE	1" = 20'

DESIGNED	DRAWN	CHECKED
DFL	JWC	GJA

NO.	REVISION	DATE

SHEET NO.

10 OF 35

PLOTTED: Tuesday, April 03, 2018 @ 11:07AM

J:\PROJECTS\2016\160101317_PERFECTION_COURTYARDS AT BROOKFIELD_16317 CAD\SHTS\05 CIVIL\PAV\16317-EP-04.DWG