STATE	PROJECT NO.	YEAR	SHEET NO.	TOTAL SHEETS
KANSAS	87 N-0673-01	2017	72	99

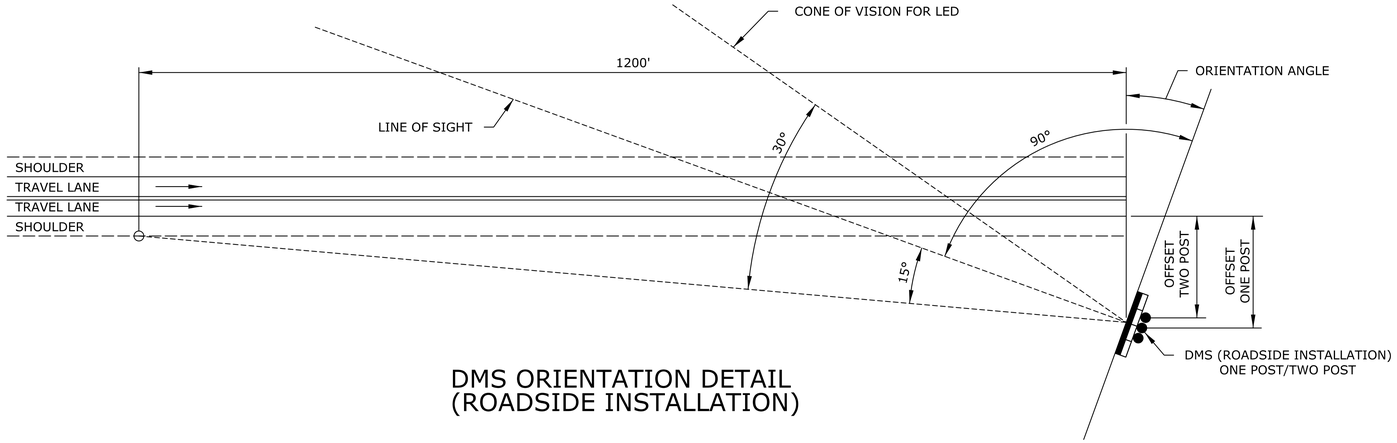

DMS ORIENTATION DETAIL
(ROADSIDE INSTALLATION)

DMS SITE DATA (UNIT:FT) (ROADSIDE INSTALLATION)			
SITE	DMS	OFFSET	ORIENTATION ANGLE
6	K015NBS-06-071.4	40.00'	6°

DMS SITE DATA (UNIT:FT) (MEDIAN INSTALLATION)			
SITE	DMS	OFFSET	ORIENTATION ANGLE

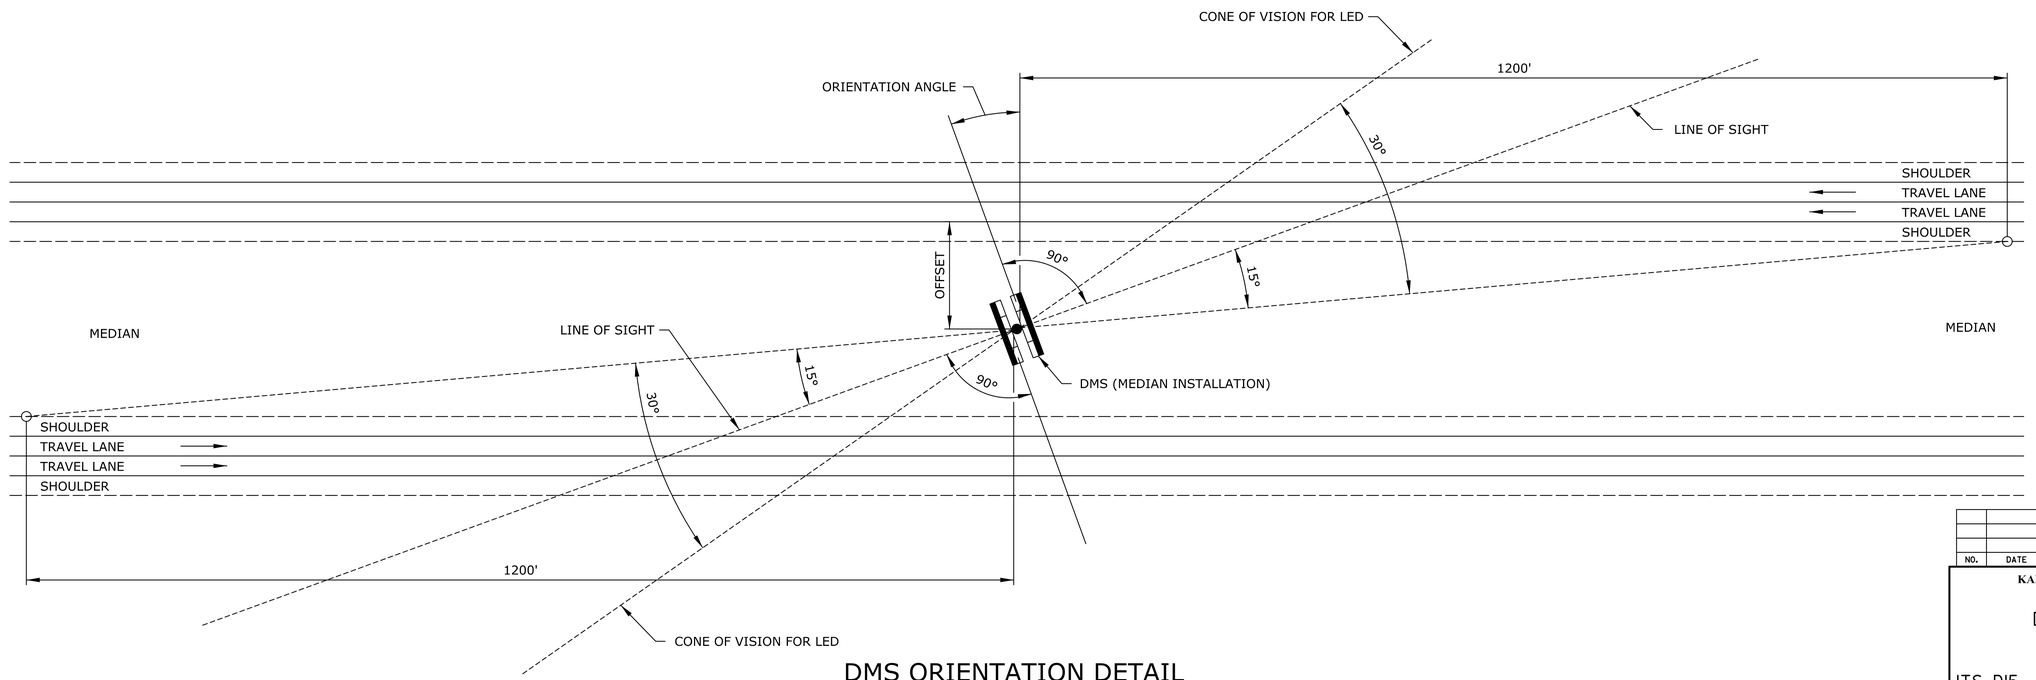

DMS ORIENTATION DETAIL
(MEDIAN INSTALLATION)

NO.	DATE	REVISIONS	BY	APP'D

KANSAS DEPARTMENT OF TRANSPORTATION

DMS ORIENTATION DETAIL
ONE POST / TWO POST

ITS-D15 VERSION DATE: 05-29-17

APP'D			
DESIGNED	DETAILED	QUANTITIES	TRACED
DESIGN CK.	DETAIL CK.	QUAN. CK.	TRACE CK.

Plotted : 14-NOV-2017 10:56
Drawn By : examples
File : ITS-D15.dgn