

FHWA REGION NO.	STATE	PROJECT NO.	YEAR	SHEET NO.	TOTAL SHEETS
7	KS.	87-U-1362-01	1993	98	149

SCALE: 1" = 40'

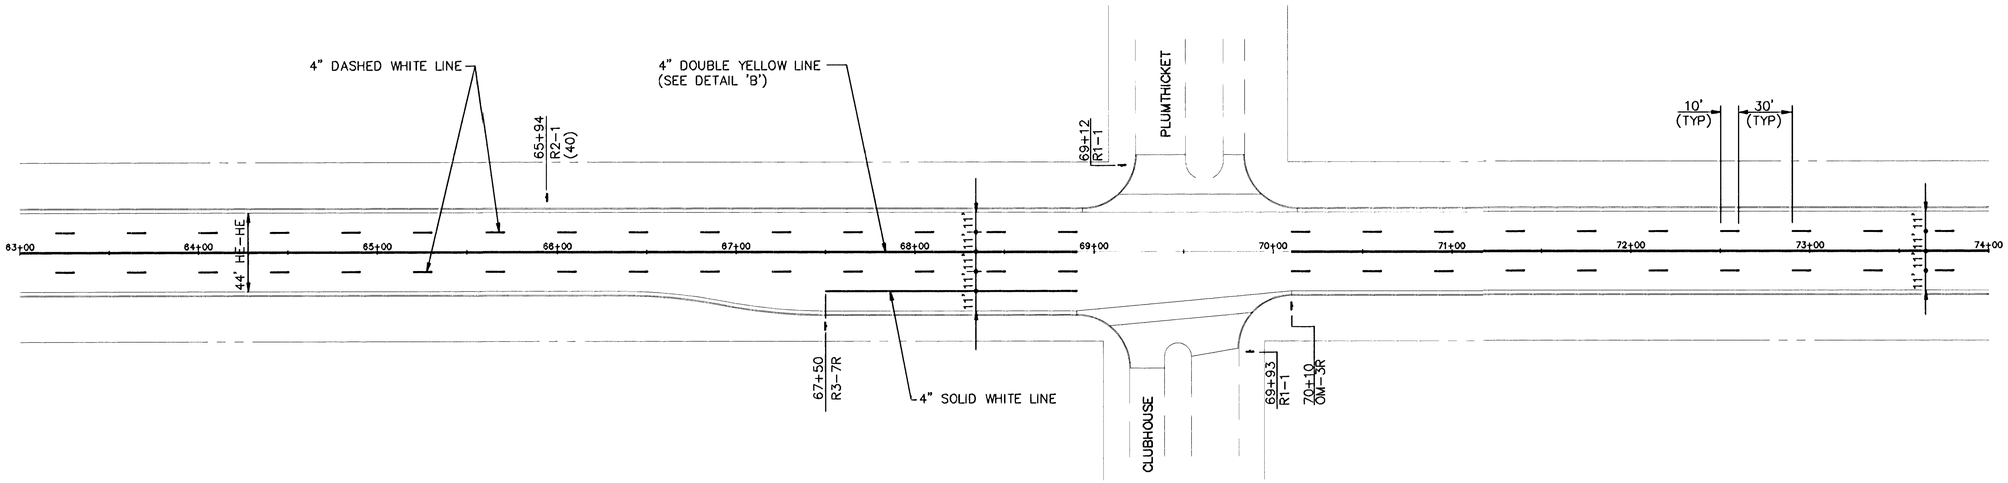

WEBB ROAD - STA. 63+00 TO STA. 74+00

SCALE: 1" = 40'

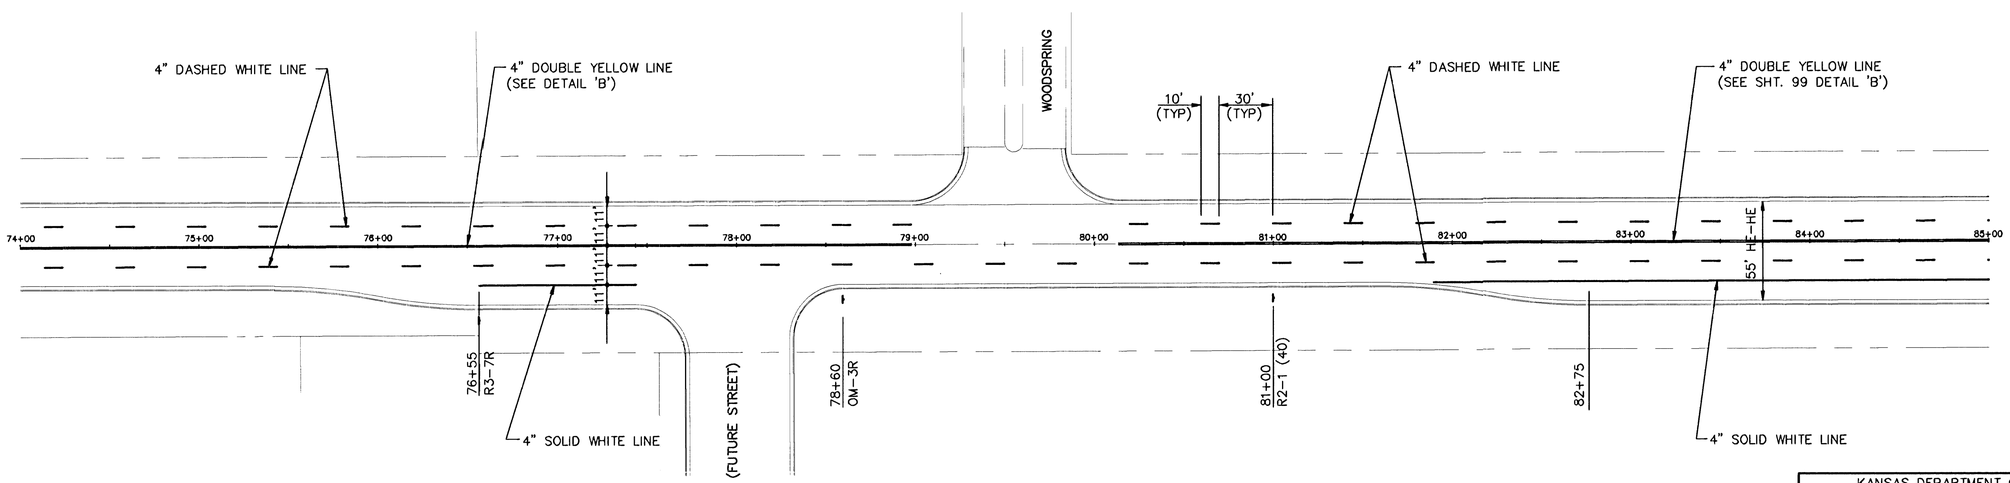

WEBB ROAD - STA. 74+00 TO STA. 85+00

KANSAS DEPARTMENT OF TRANSPORTATION

WEBB ROAD

PAVEMENT MARKING PLAN

PROJECT NO. 87-U-1362-01 SEDGWICK, CO.

MID-KANSAS ENGINEERING CONSULTANTS, INC.

WICHITA, KANSAS

DESIGNED BY:		CHECKED BY:	DLH & KJS
DRAWN BY:		DATE:	SHEET 98 OF 149

9156STP2 98