
FHWA REGION NO.	STATE	PROJECT NO.	YEAR	SHEET NO.	TOTAL SHEETS
7	KS.	87-U-1362-01	1993	106	149


GENERAL NOTES

THE CONTRACTOR WILL INSTALL AND OPERATE A TEMPORARY TRAFFIC SIGNAL AT THE INTERSECTION OF 21ST AND WEBB UNTIL SUCH TIME AS THE PERMANENT TRAFFIC SIGNAL IS IN OPERATION


EXISTING STOP SIGNS TO REMAIN IN PLACE AT PLUMTHICKET, CLUBHOUSE, WOODSPRING, AND SHANNON WOODS.

SCALE: 1" = 150'

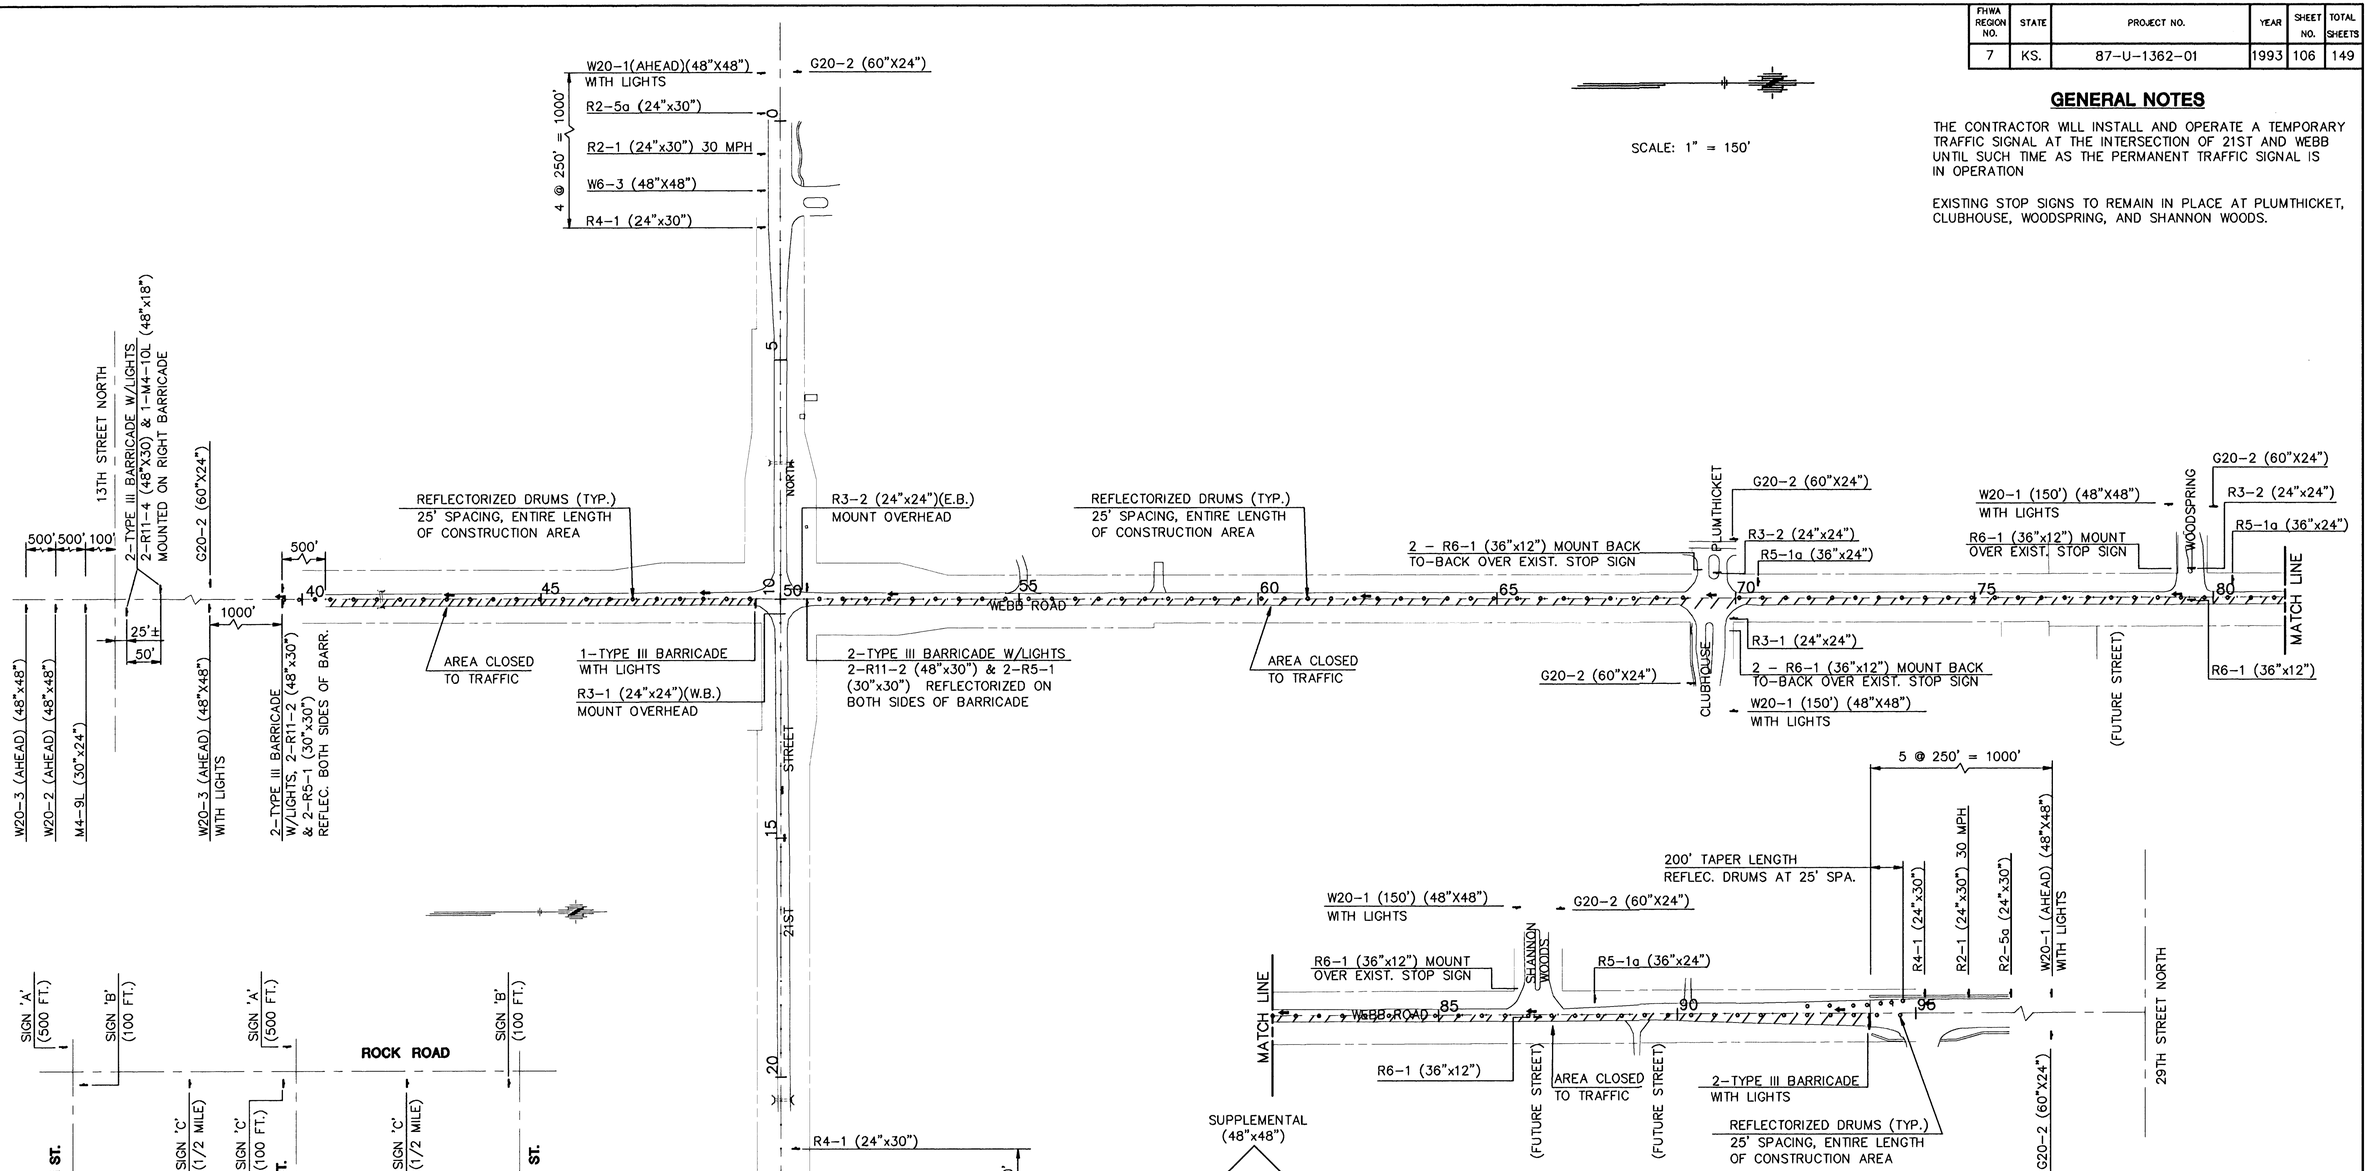

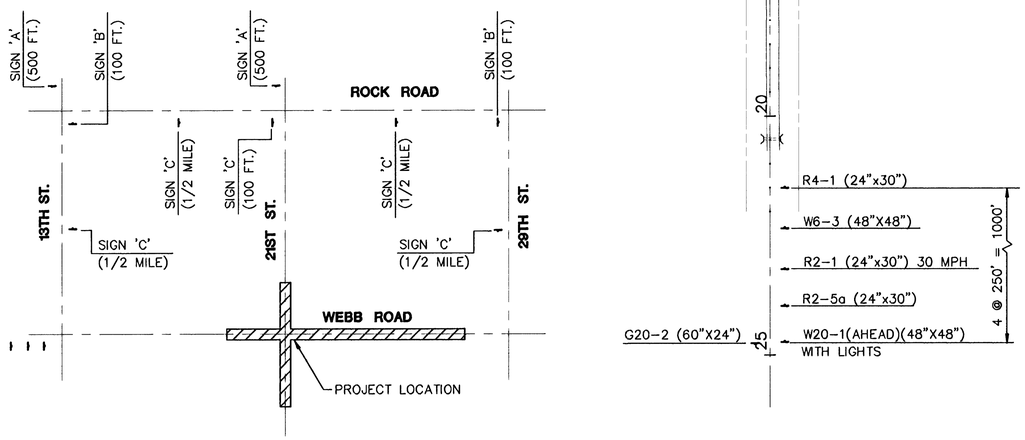

DETOUR PLAN

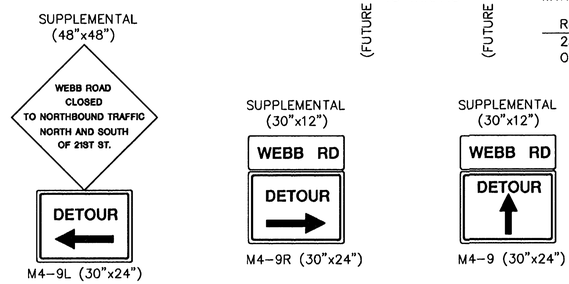

SPECIAL DETOUR SIGNS

KANSAS DEPARTMENT OF TRANSPORTATION

WEBB ROAD
TRAFFIC CONTROL
PHASE I & IA

PROJ. NO. 87-U-1362-01 SEDGWICK CO.

MID-KANSAS ENGINEERING CONSULTANTS, INC.
WICHITA, KANSAS

DESIGNED BY:	GJA	CHECKED BY:	KJS
DRAWN BY:	DPR	DATE: 11-16-92	SHEET 106 OF 149

9156TC-1 106