
FHWA REGION NO.	STATE	PROJECT NO.	YEAR	SHEET NO.	TOTAL SHEETS
7	KS.	87-U-1362-01	1993	107	149

GENERAL NOTES

THE CONTRACTOR WILL INSTALL AND OPERATE A TEMPORARY TRAFFIC SIGNAL AT THE INTERSECTION OF 21ST AND WEBB UNTIL SUCH TIME AS THE PERMANENT TRAFFIC SIGNAL IS IN OPERATION

EXISTING STOP SIGNS TO REMAIN IN PLACE AT PLUMTHICKET, CLUBHOUSE, WOODSPRING, AND SHANNON WOODS.

TEMPORARY 4" YELLOW STRIPE (SOLID DOUBLE) TO CONTINUE BEYOND ENDS OF WORK AREA TO CHANNEL TRAFFIC TO EXISTING LANES.

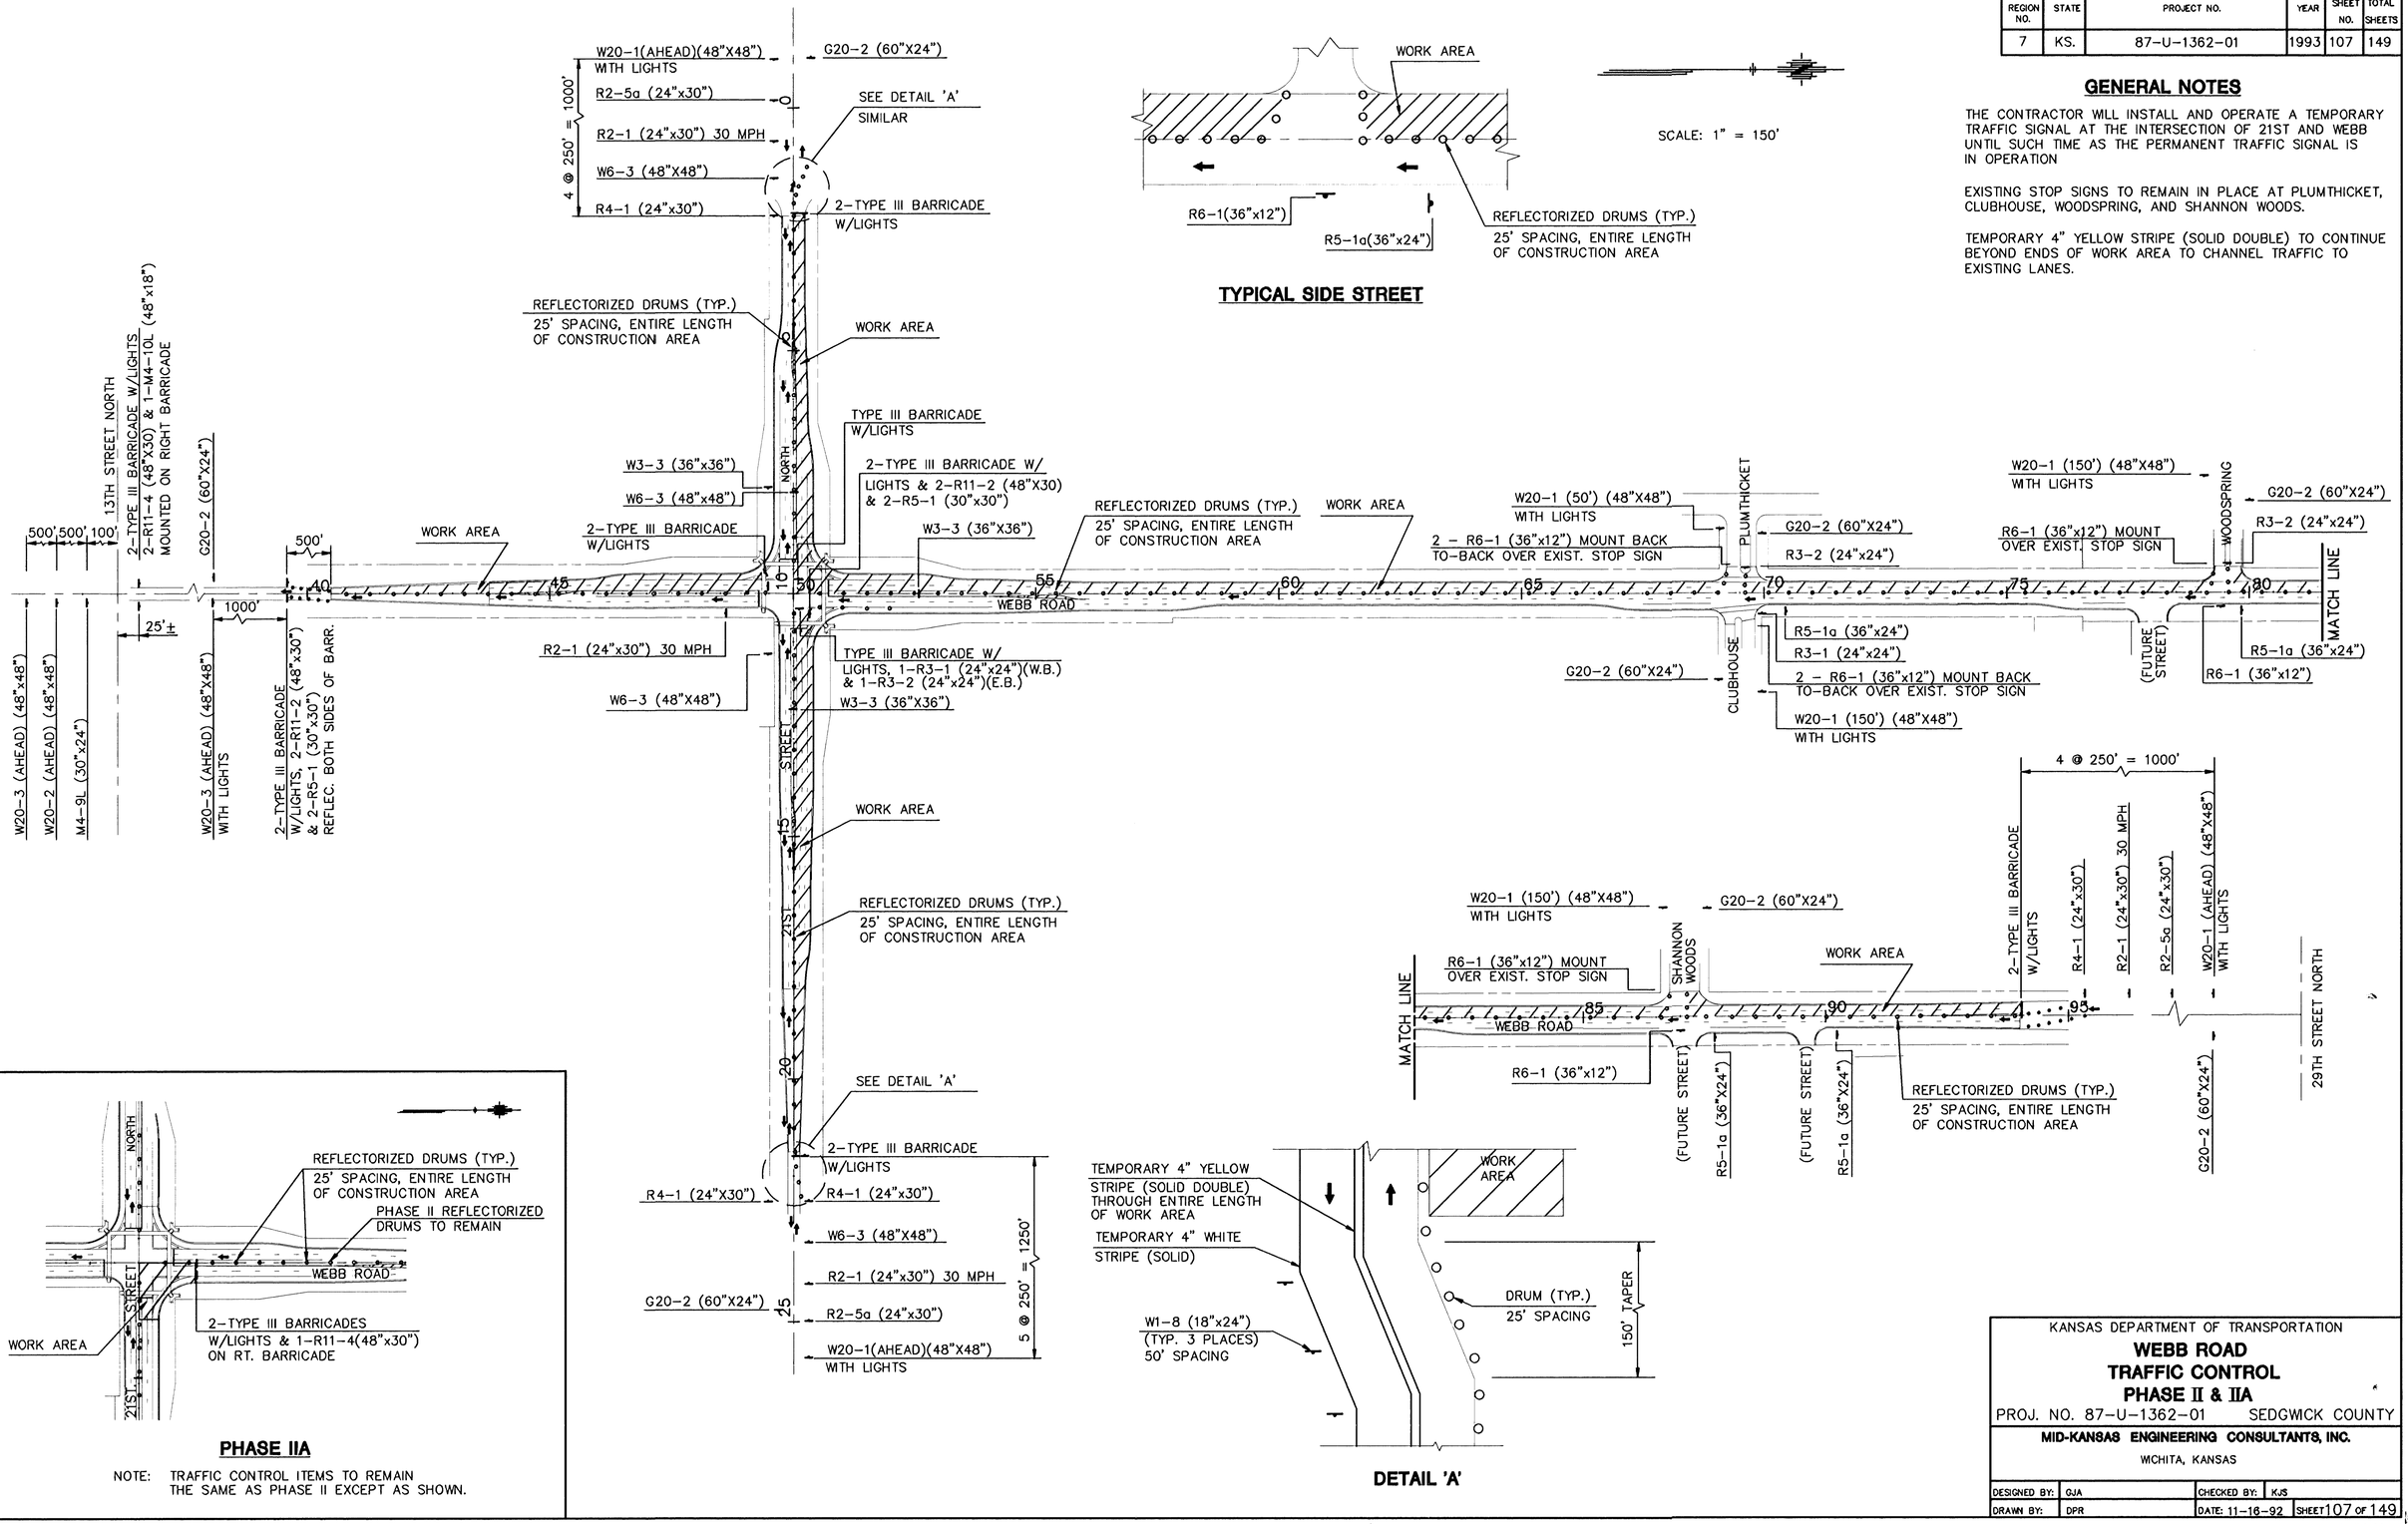

TYPICAL SIDE STREET

SCALE: 1" = 150'

PHASE IIA

NOTE: TRAFFIC CONTROL ITEMS TO REMAIN THE SAME AS PHASE II EXCEPT AS SHOWN.

DETAIL 'A'

KANSAS DEPARTMENT OF TRANSPORTATION

WEBB ROAD
TRAFFIC CONTROL
PHASE II & IIA

PROJ. NO. 87-U-1362-01 SEDGWICK COUNTY

MID-KANSAS ENGINEERING CONSULTANTS, INC.
WICHITA, KANSAS

DESIGNED BY:	GJA	CHECKED BY:	KJS
DRAWN BY:	DPR	DATE: 11-18-92	SHEET 107 OF 149

107

9156TC-2