FHWA REGION NO.	STATE	PROJECT NO.	YEAR	SHEET NO.	TOTAL SHEETS
7	KS.	87-U-1362-01	1993	113	149

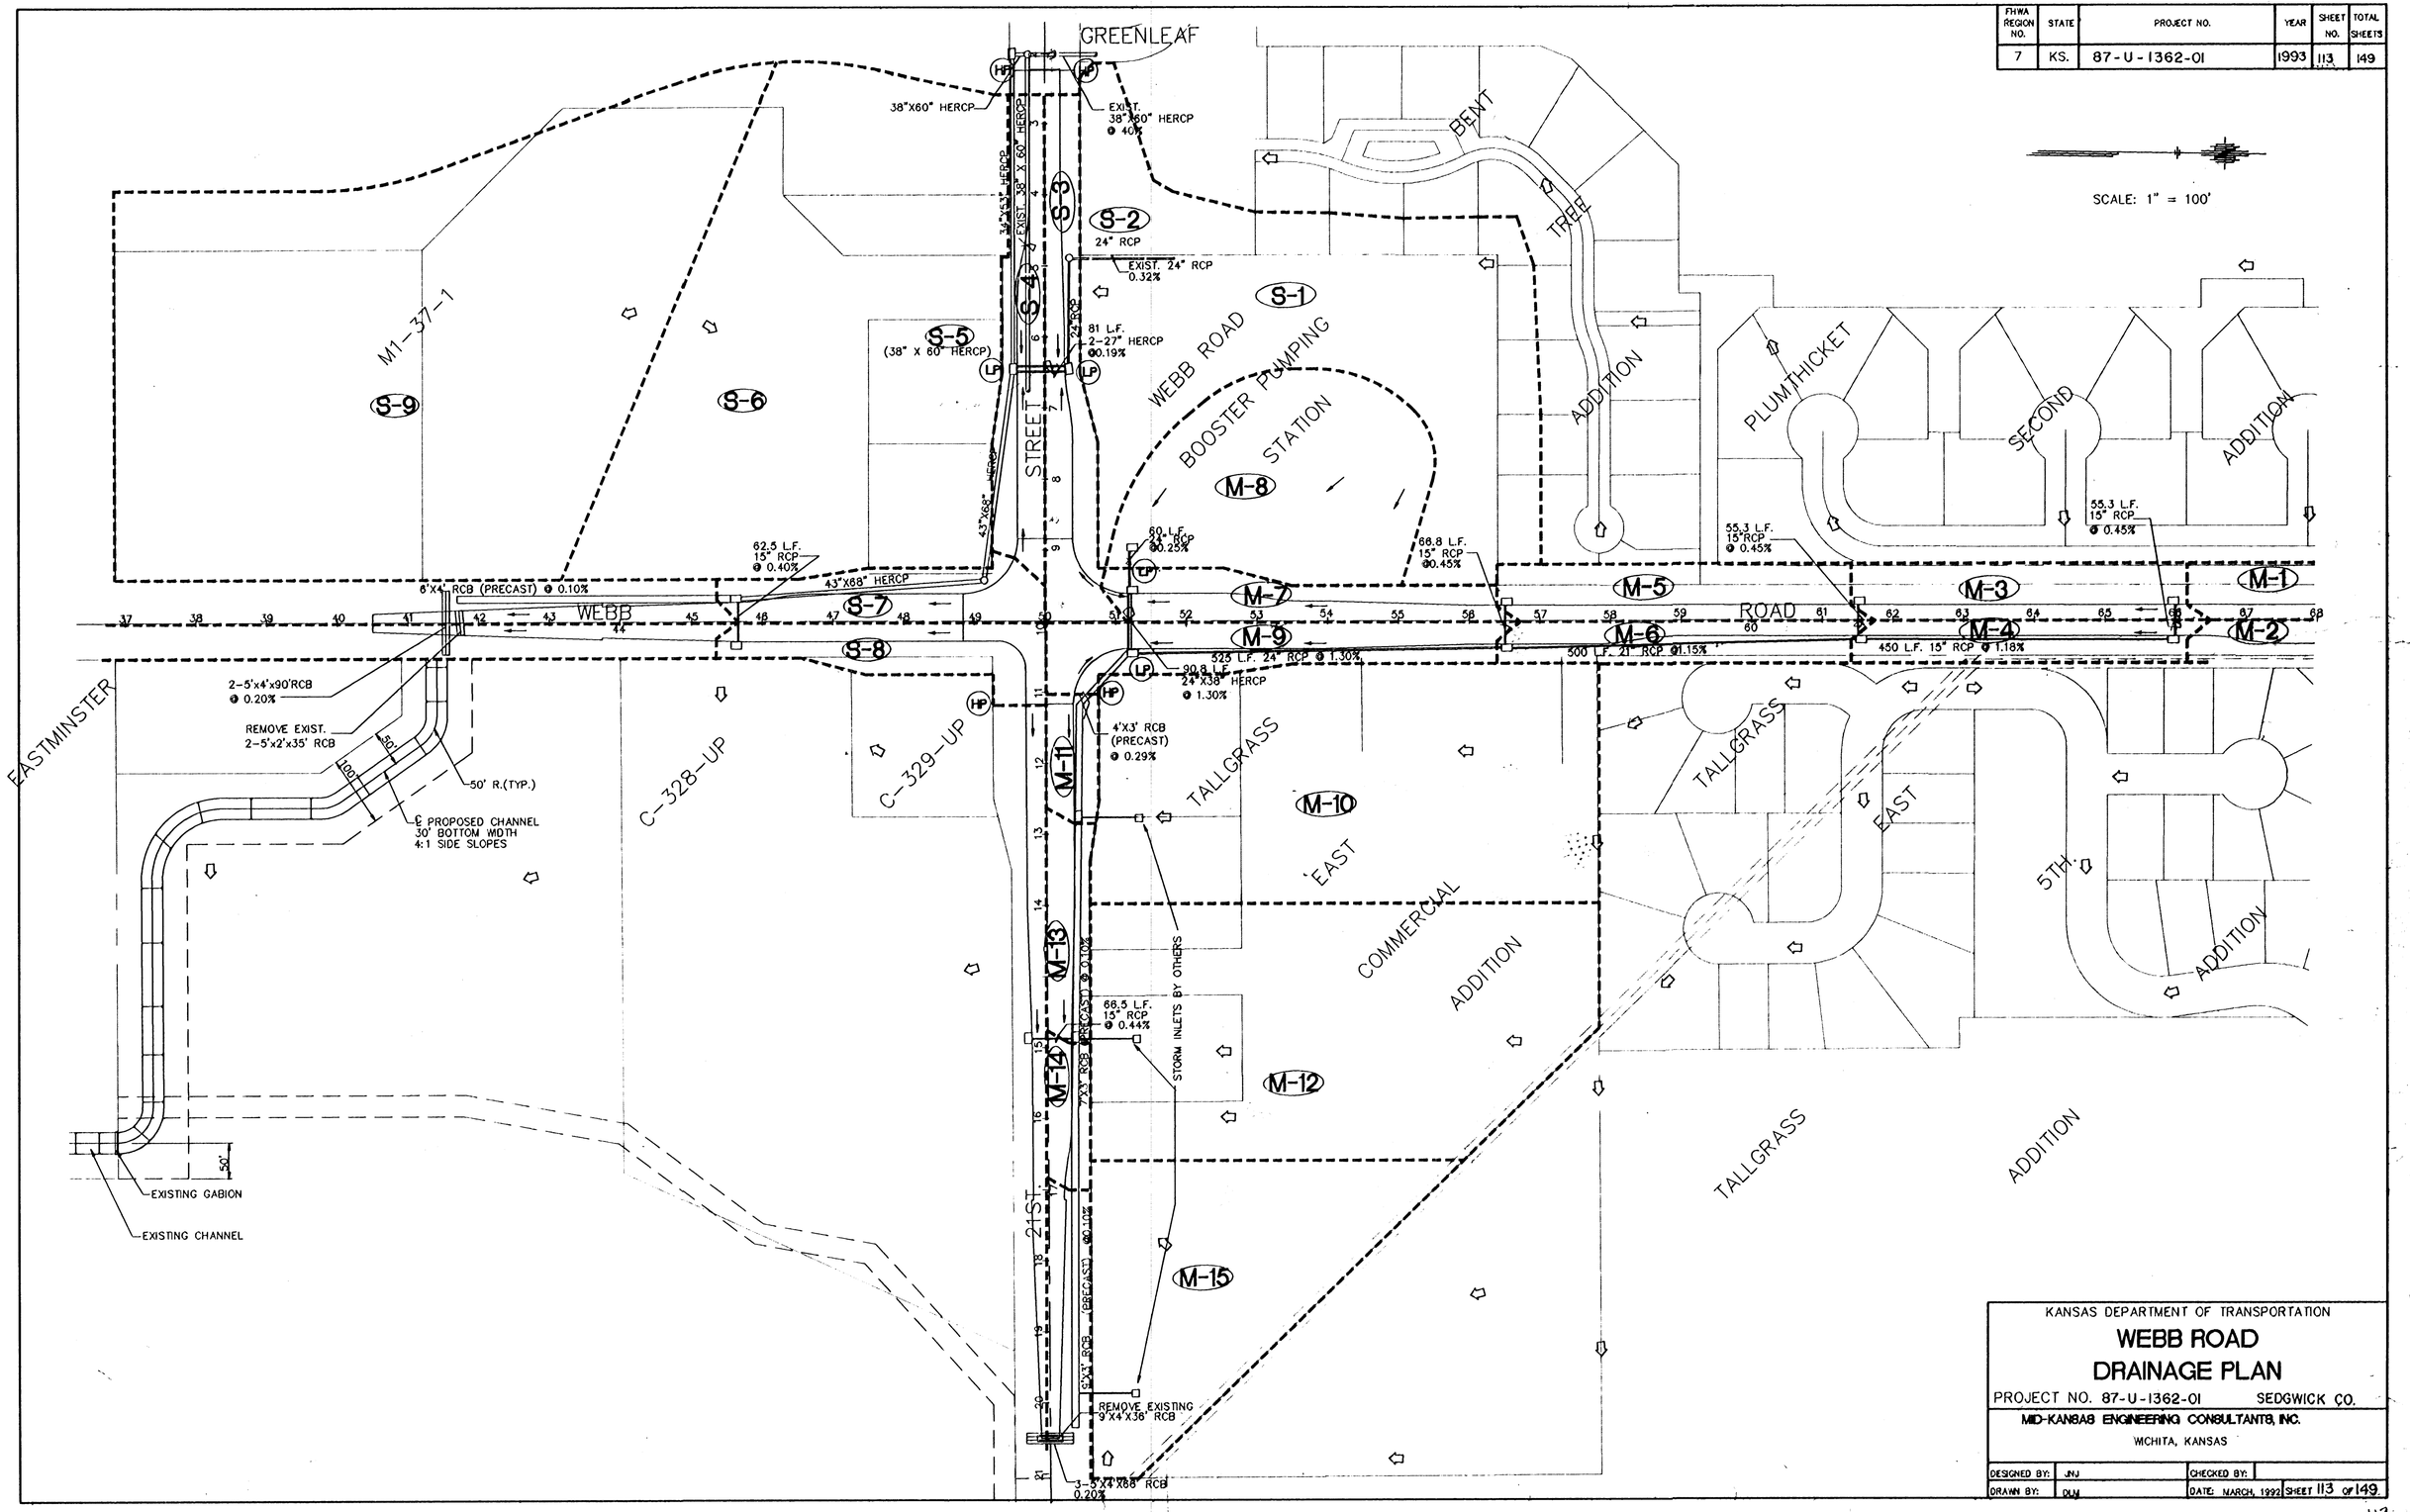

KANSAS DEPARTMENT OF TRANSPORTATION

WEBB ROAD DRAINAGE PLAN

PROJECT NO. 87-U-1362-01 SEDGWICK CO.

MID-KANSAS ENGINEERING CONSULTANTS, INC.

WICHITA, KANSAS

DESIGNED BY:	JNJ	CHECKED BY:	
DRAWN BY:	DLM	DATE: MARCH, 1992	SHEET 113 OF 149