
SHEET NO.	STATE	PROJECT NO.	YEAR	SHEET NO.	TOTAL SHEETS
7	KANSAS	87-U1362.01	1993	123	149

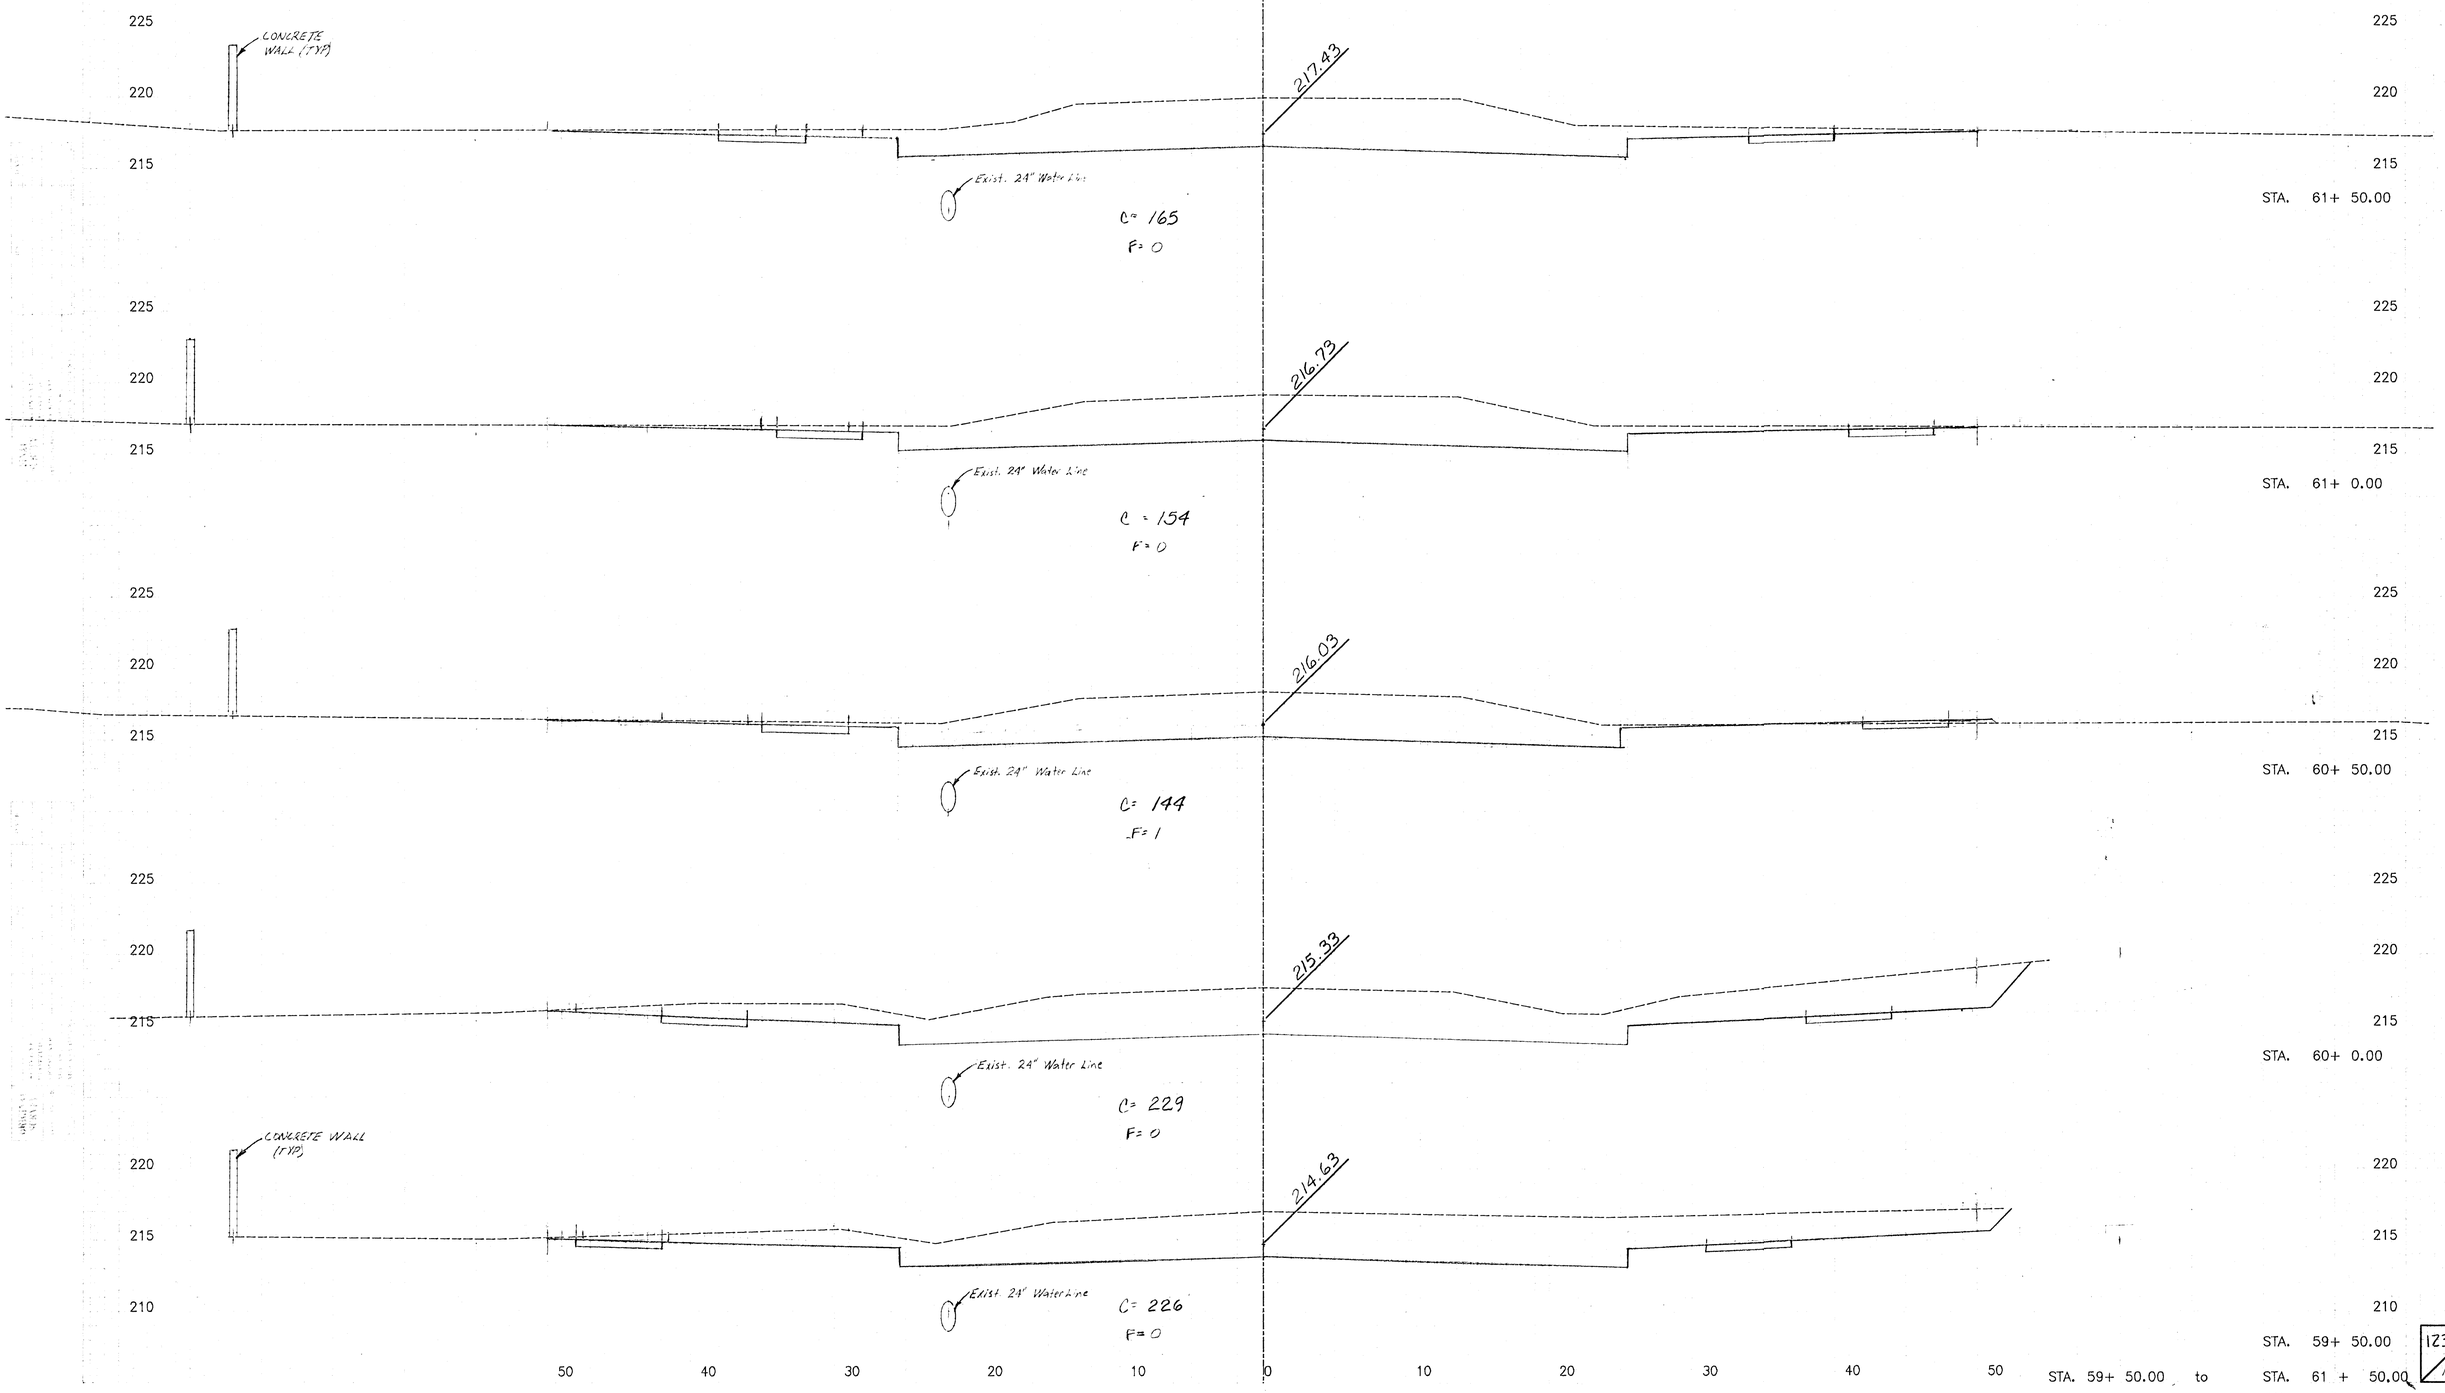

123/149

WEBB ROAD