
PROJECT REGION NO.	STATE	PROJECT NO.	YEAR	SHEET NO.	TOTAL SHEETS
7	KANSAS	87-UI362-01	1993	124	149

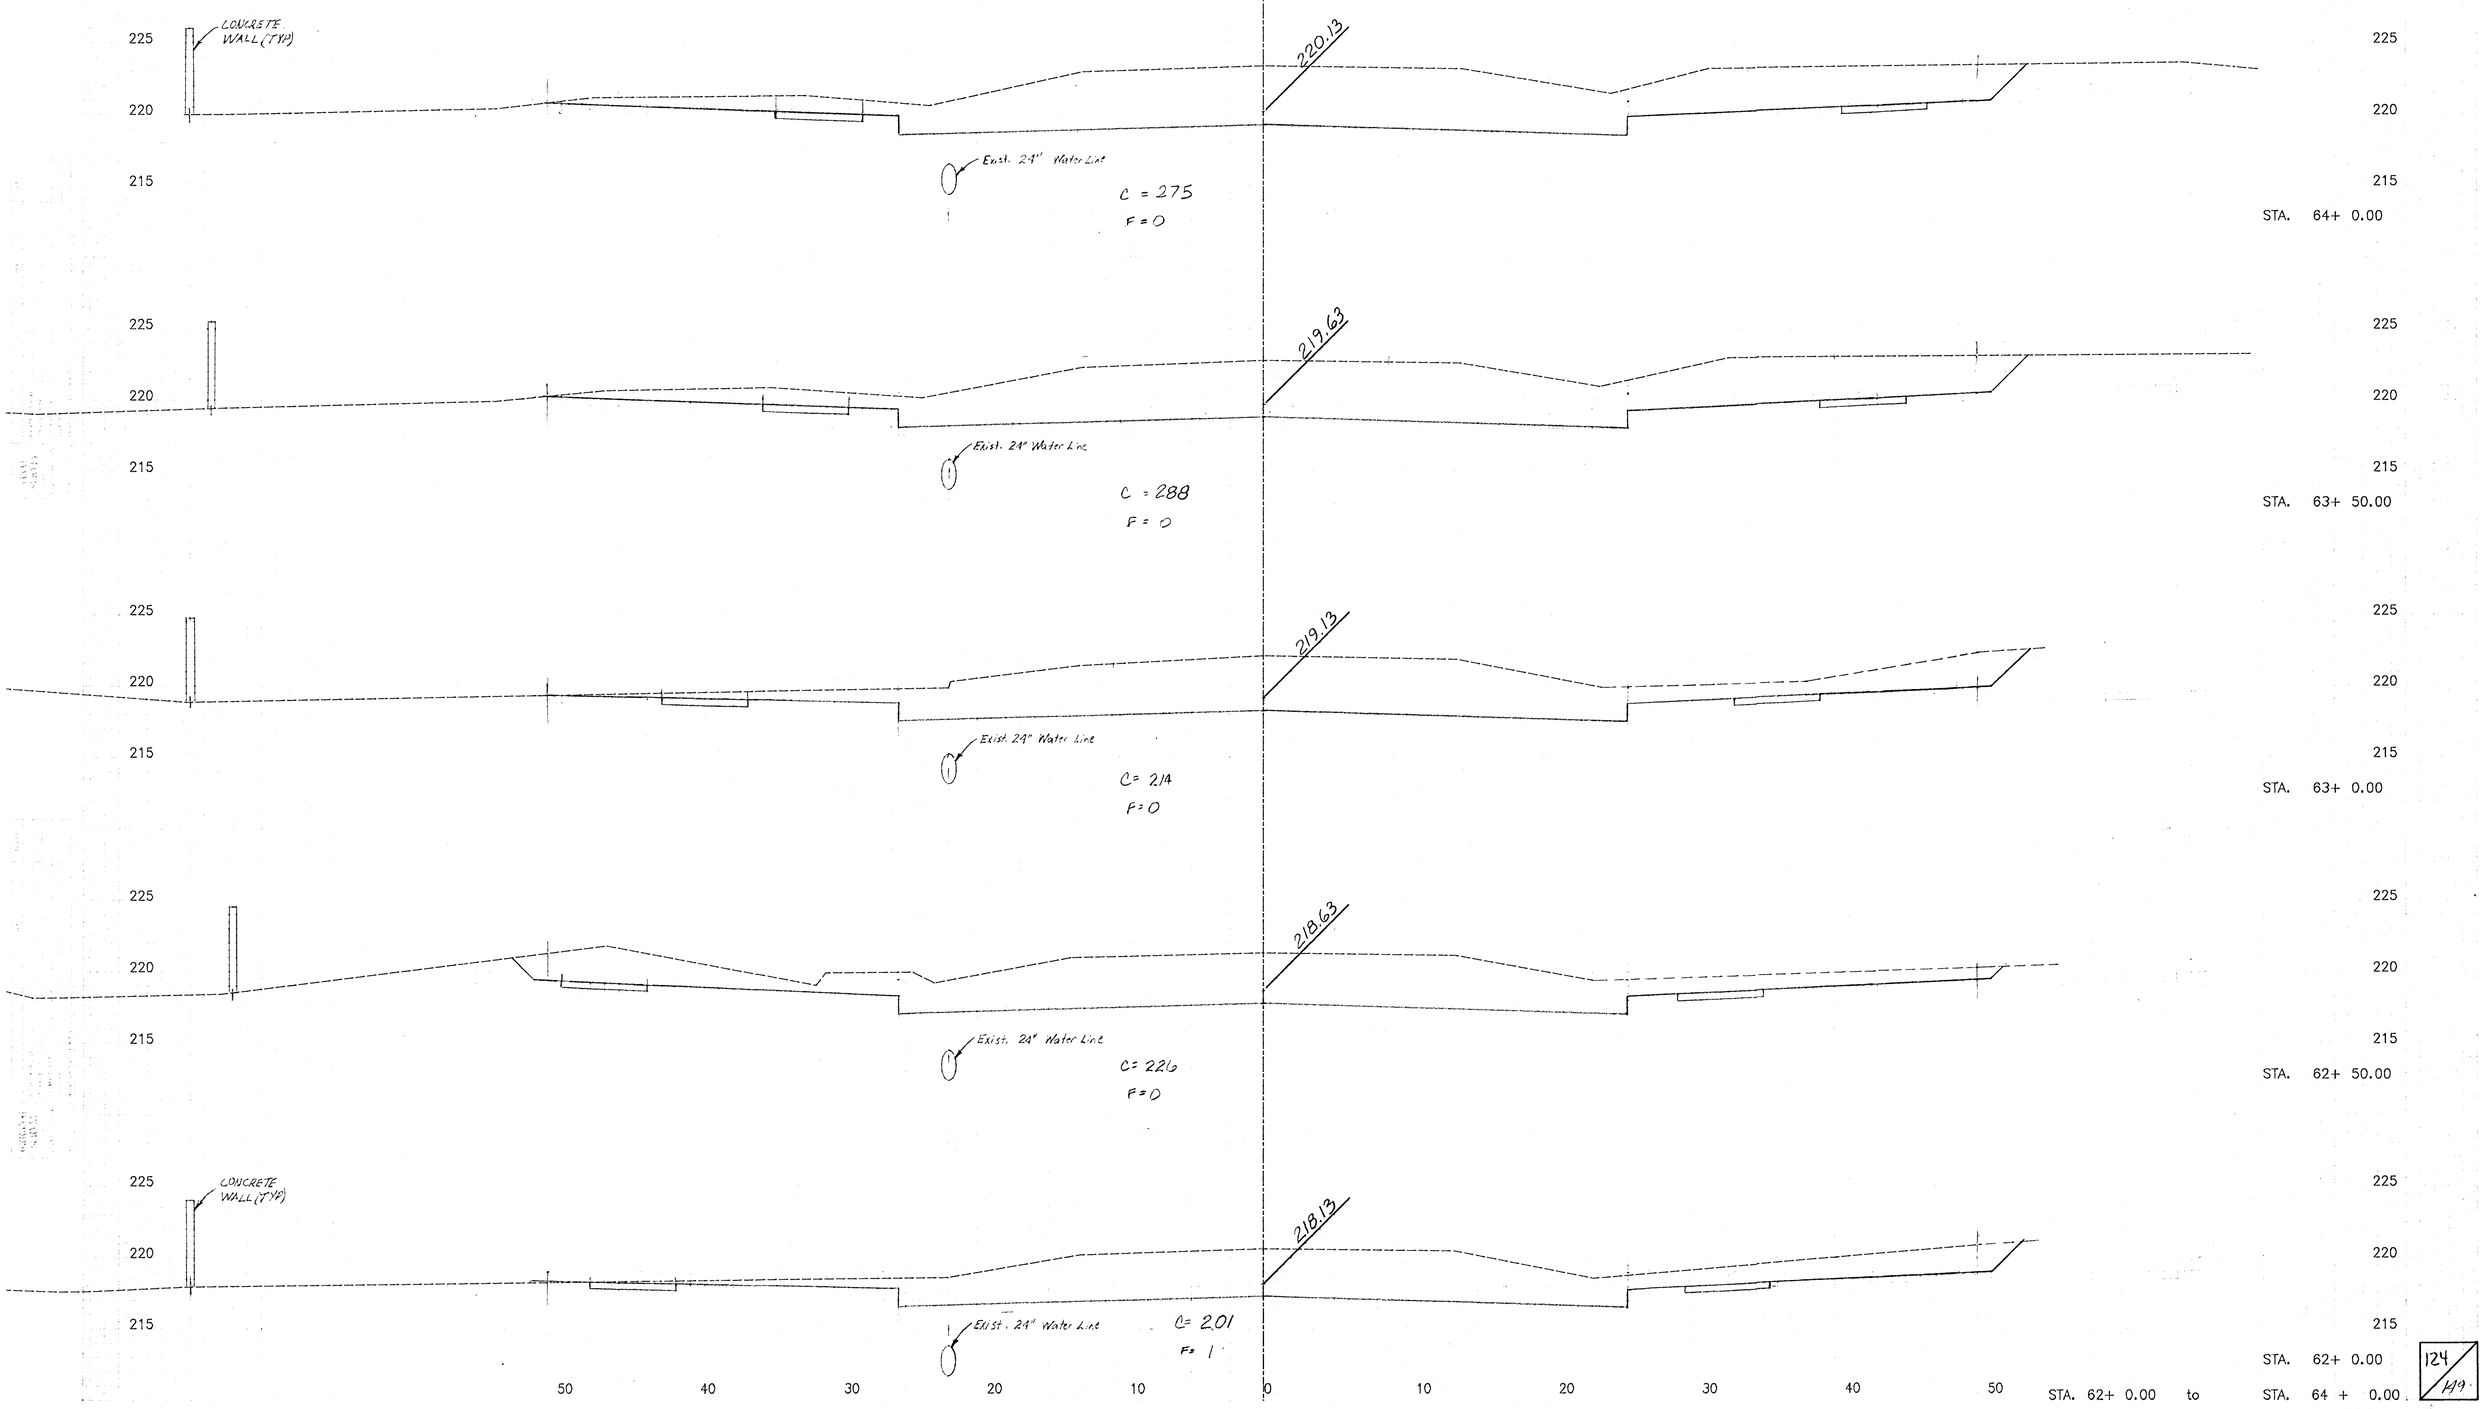

WEBB ROAD

124/149