SHEET REFERENCE NO.	STATE	PROJECT NO.	YEAR	SHEET NO.	TOTAL SHEETS
7	KANSAS	87-U-1362-01	1993	125	149

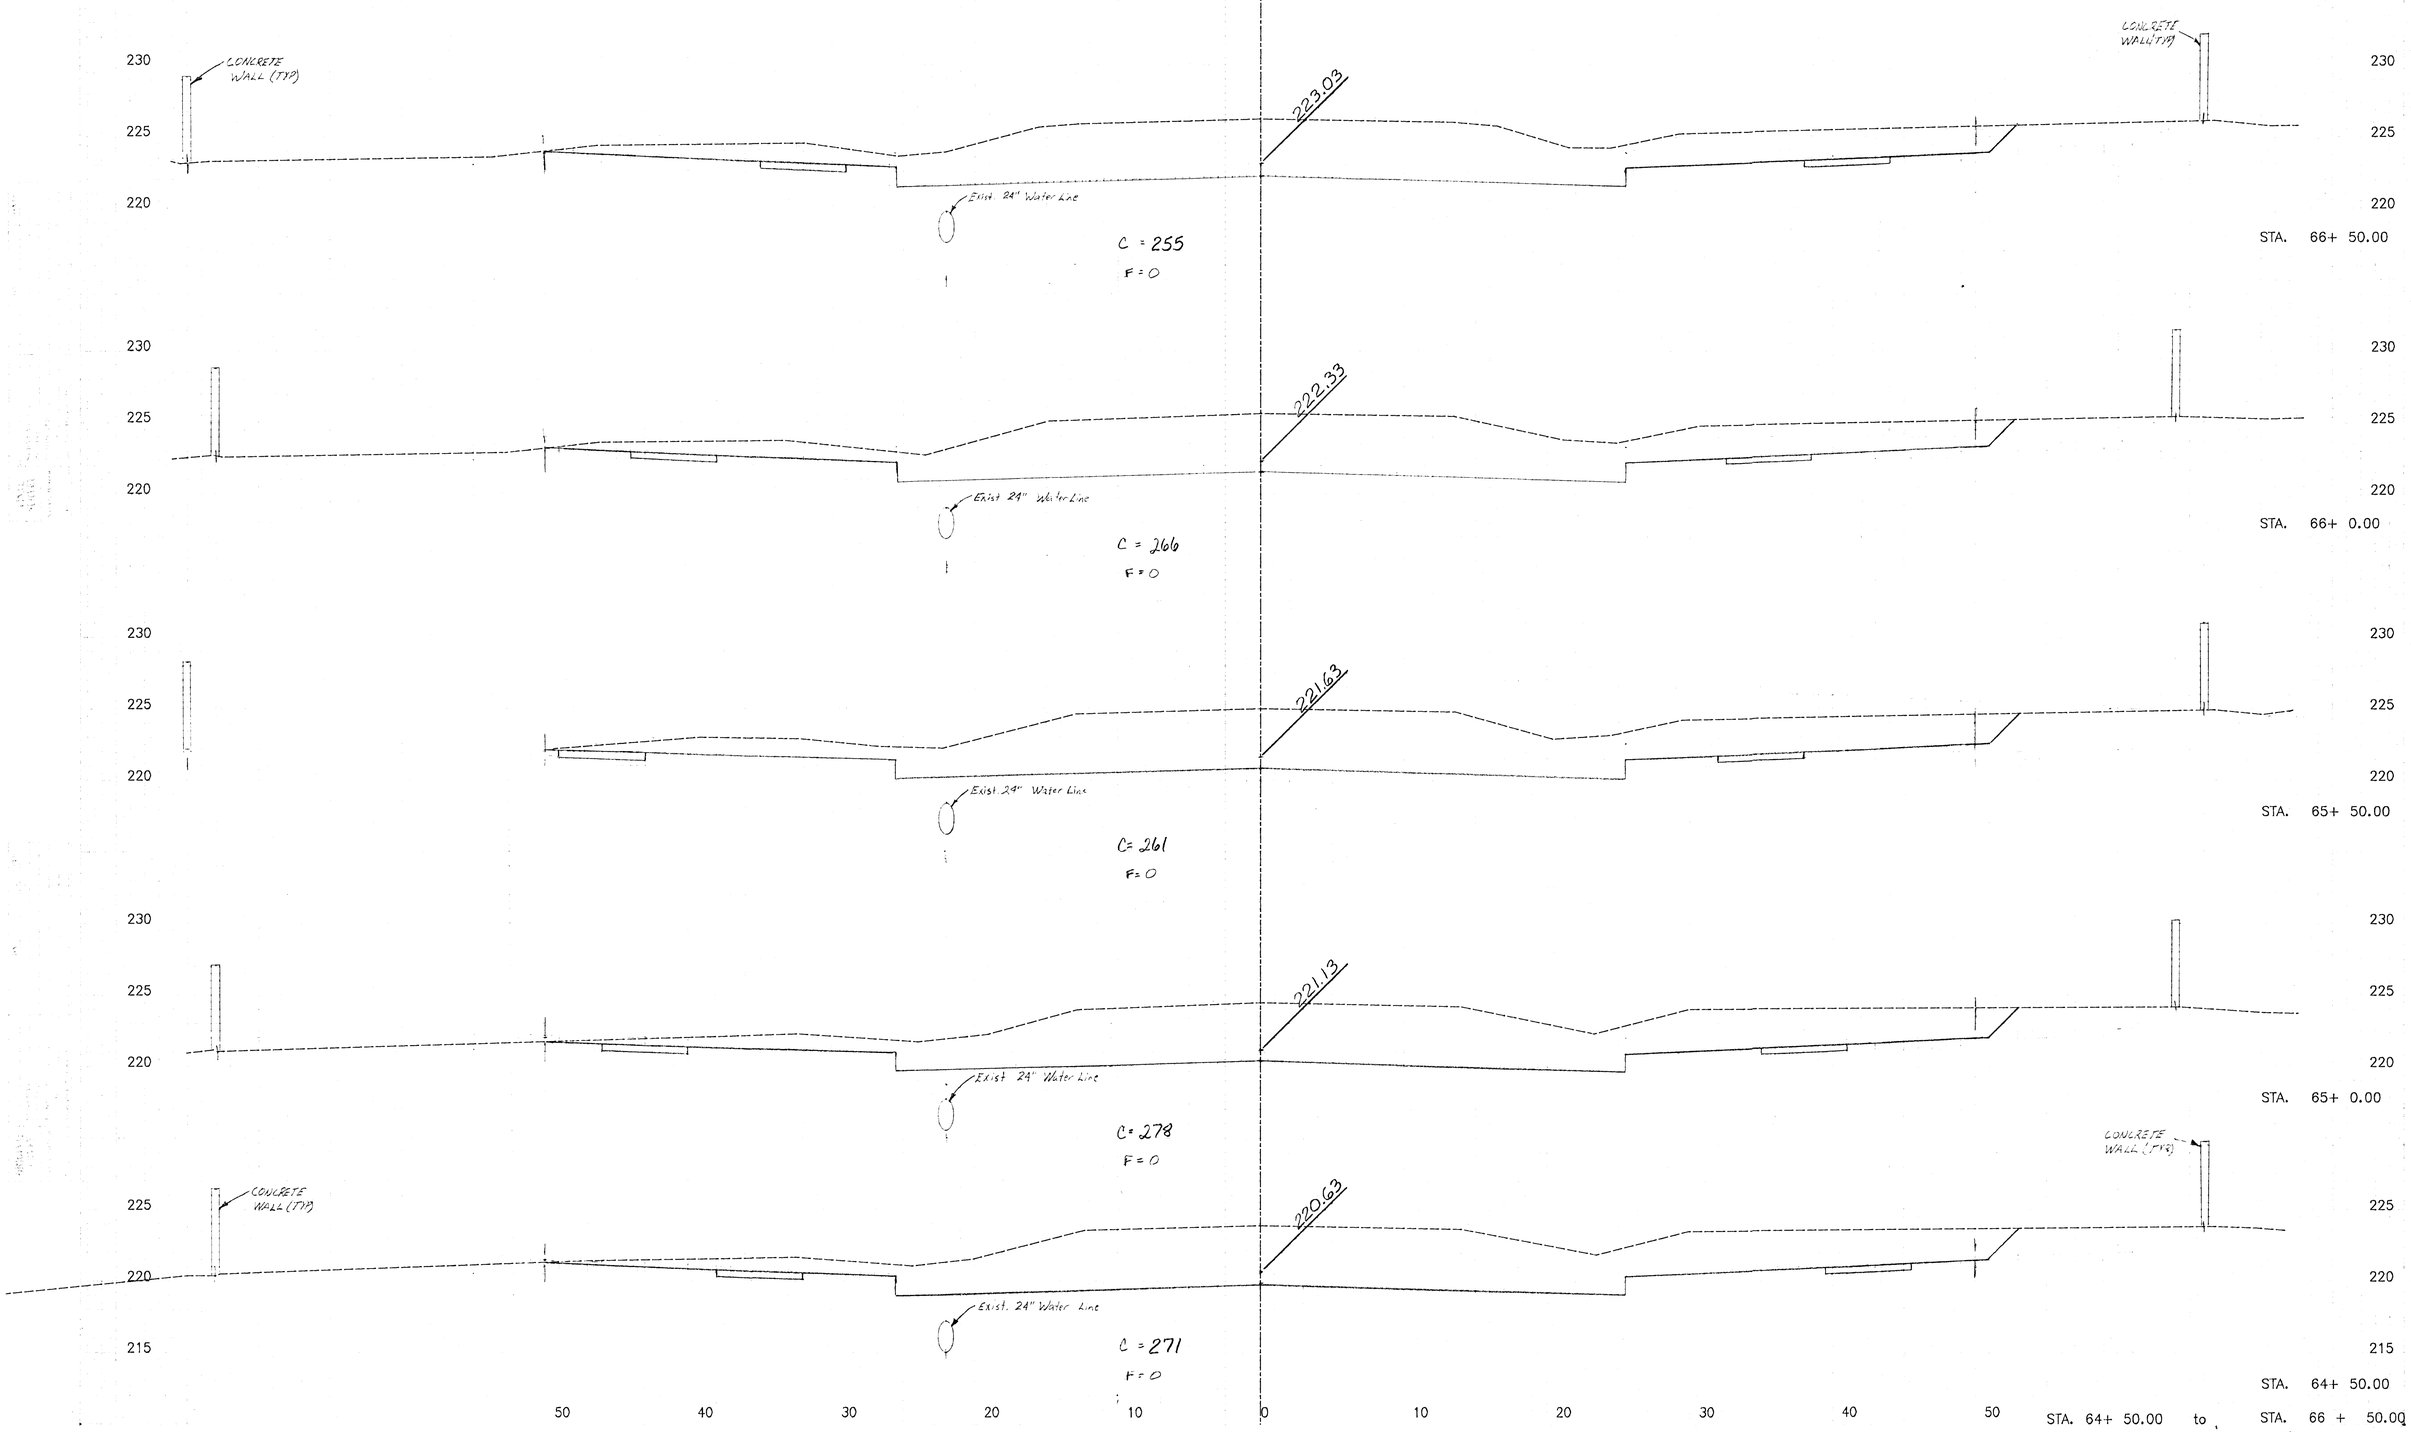

STA. 64+ 50.00 to

WEBB ROAD