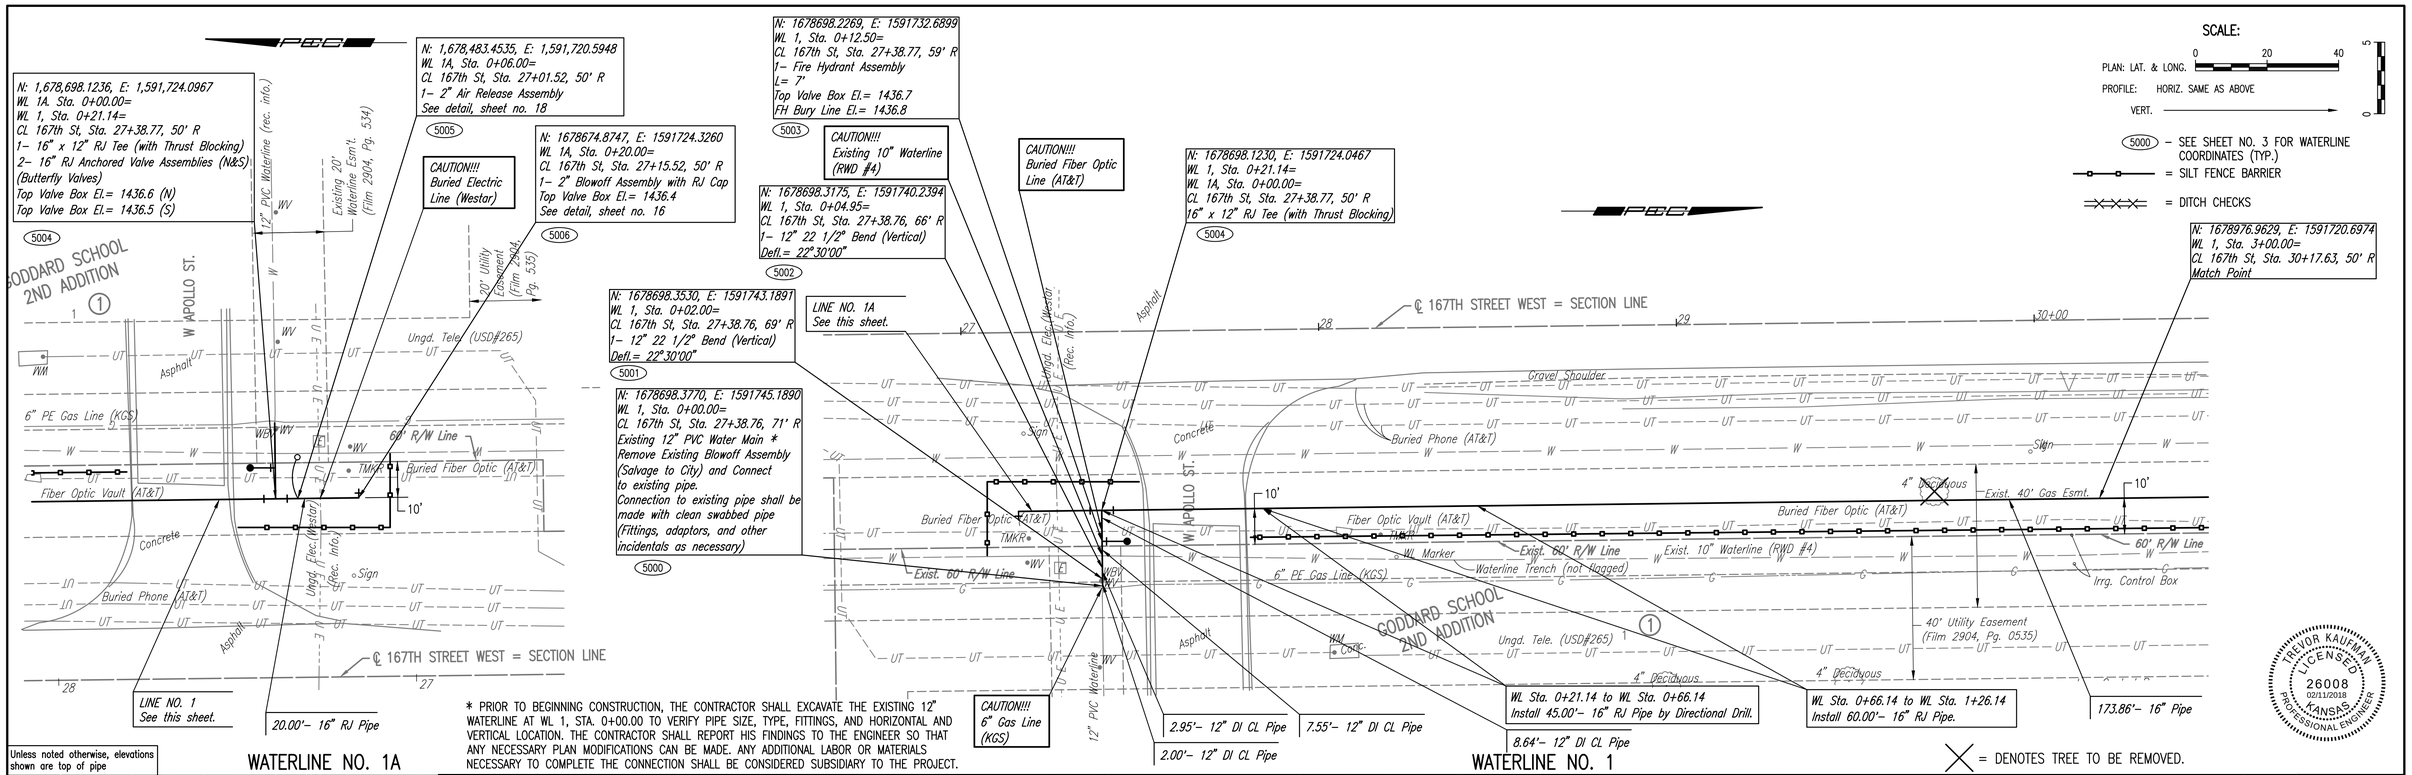

* PRIOR TO BEGINNING CONSTRUCTION, THE CONTRACTOR SHALL EXCAVATE THE EXISTING 12" WATERLINE AT WL 1, STA. 0+00.00 TO VERIFY PIPE SIZE, TYPE, FITTINGS, AND HORIZONTAL AND VERTICAL LOCATION. THE CONTRACTOR SHALL REPORT HIS FINDINGS TO THE ENGINEER SO THAT ANY NECESSARY PLAN MODIFICATIONS CAN BE MADE. ANY ADDITIONAL LABOR OR MATERIALS NECESSARY TO COMPLETE THE CONNECTION SHALL BE CONSIDERED SUBSIDIARY TO THE PROJECT.

PLAN	CHECKED	BY	DATE
	CHECKED		

PROFILE	CHECKED	BY	DATE
	CHECKED		

16" WATERLINE ALONG MAPLE FROM 162ND TO 167TH STREET WEST, AND 167TH STREET WEST FROM MAPLE TO APOLLO

WATERLINE NO. 1A AND NO. 1

GARY JANZEN, P.E. – CITY ENGINEER
CITY OF WICHITA PROJECT NO. 448-90818

PEC
PROFESSIONAL ENGINEERING CONSULTANTS, P.A.
303 SOUTH TOPEKA WICHITA, KS 67202
316-262-2691 www.pec1.com

Job No. 35-170531-000-0042
Date August 2017
Designed By JAG, TBK
Drawn By CSL, KTD

Sheet 4 of 23

Saved 02-01-2018 10:26:26 AM by CSL
Plot Scale 1:1 02-01-2018 10:26:33 AM by CSL
U:\Wichita-Civil\2017\170531\000\Main\Drawings\170531-000-004-WATERLINE NO. 1A AND NO. 1