SCALE:
PLAN: LAT. & LONG. 0 20 40
PROFILE: HORIZ. SAME AS ABOVE
VERT. 0 5

5000 – SEE SHEET NO. 3 FOR WATERLINE COORDINATES (TYP.)
= SILT FENCE BARRIER
= DITCH CHECKS

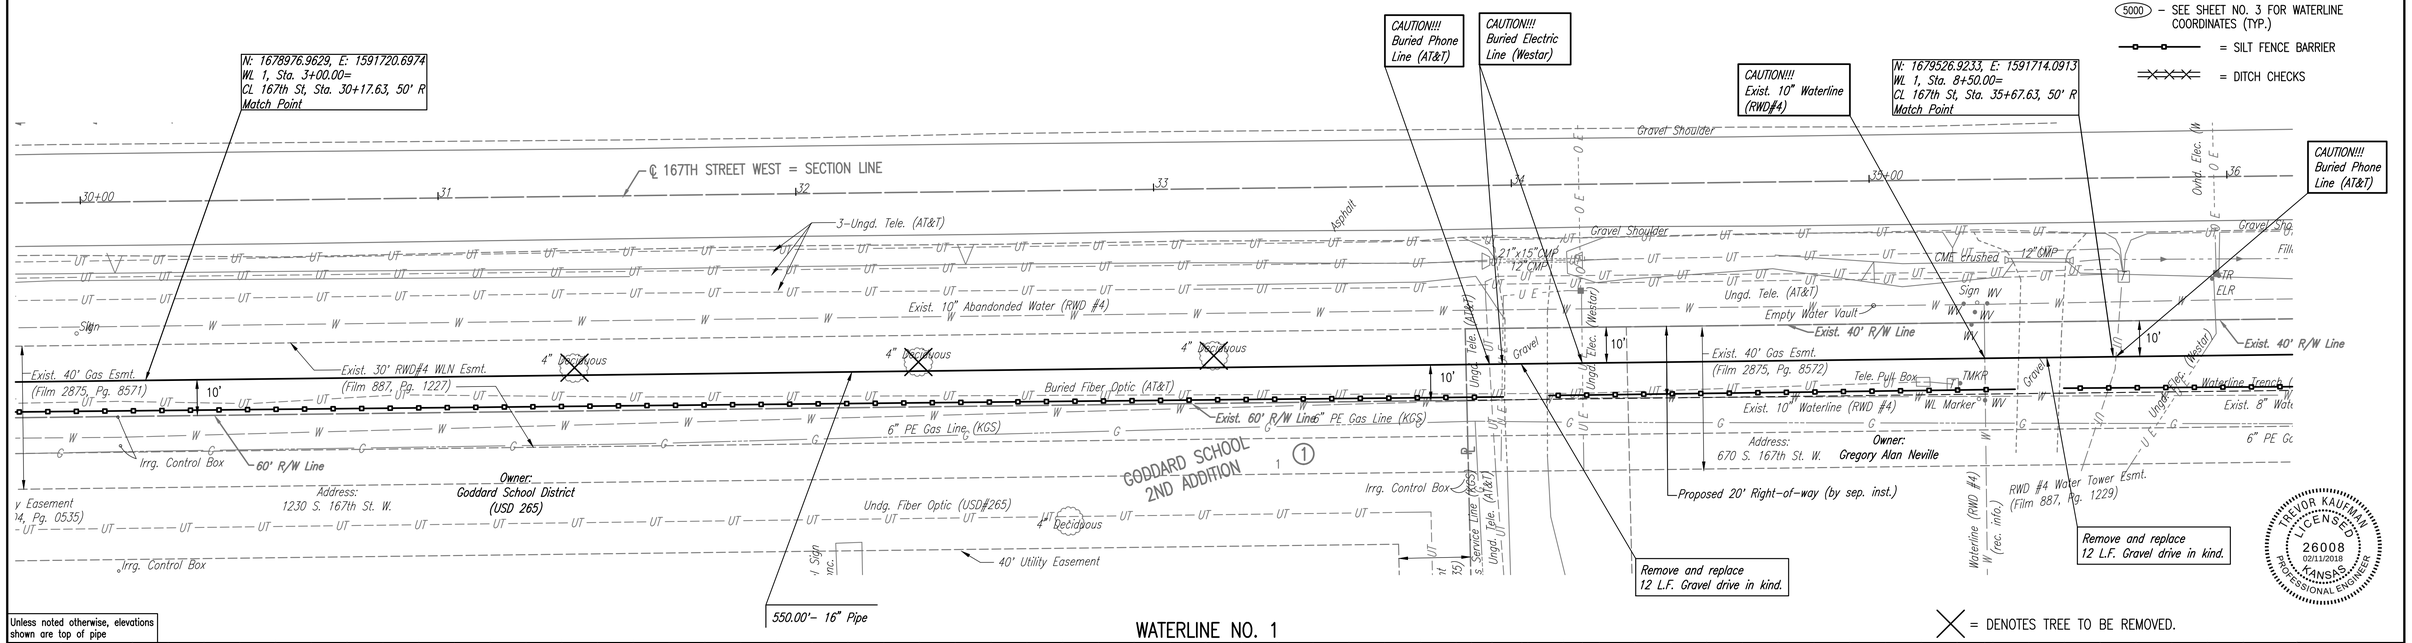

Unless noted otherwise, elevations shown are top of pipe

WATERLINE NO. 1

X = DENOTES TREE TO BE REMOVED.

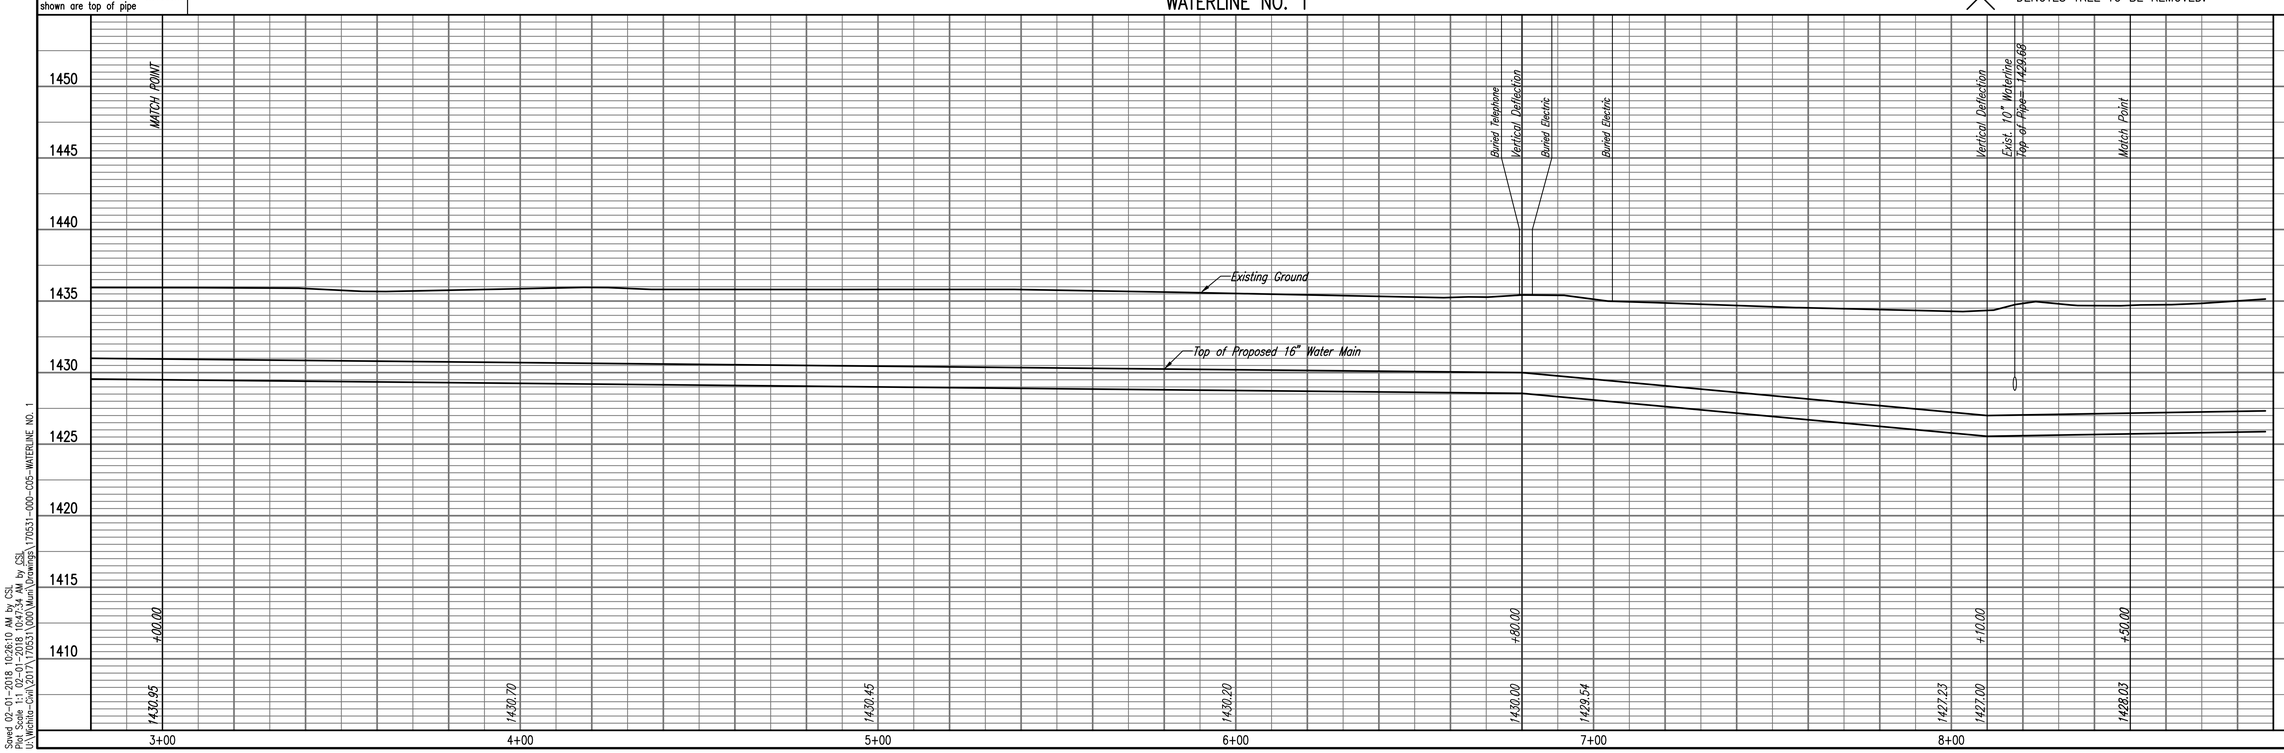

16" WATERLINE ALONG MAPLE FROM 162ND TO 167TH STREET WEST, AND 167TH STREET WEST FROM MAPLE TO APOLLO

WATERLINE NO. 1

GARY JANZEN, P.E. – CITY ENGINEER
CITY OF WICHITA PROJECT NO. 448-90818

PEC
PROFESSIONAL ENGINEERING CONSULTANTS, P.A.
303 SOUTH TOPEKA WICHITA, KS 67202
316-262-2691 www.pec1.com

Job No. 35-170531-000-0042
Date August 2017
Designed By JAG, TBK
Drawn By CSL, KTD

TREVOR KAUFMAN LICENSED 26008 02/11/2018 KANSAS PROFESSIONAL ENGINEER

Sheet 5 of 23

PLAN | DATE | BY | CHECKED | CHECKED

PROFILE | DATE | BY | CHECKED | CHECKED

Saved 02-01-2018 10:26:10 AM by CSL
Plot Scale: 1:1 (24x36) 1:2 (11x17)
U:\Wichita-Civil\2017\170531\000\Main\Drawings\170531-000-005-WATERLINE NO. 1