SCALE:

PLAN: LAT. & LONG. 0 20 40

PROFILE: HORIZ. SAME AS ABOVE

VERT. 0 5

(5000) – SEE SHEET NO. 3 FOR WATERLINE COORDINATES (TYP.)

= SILT FENCE BARRIER

= DITCH CHECKS

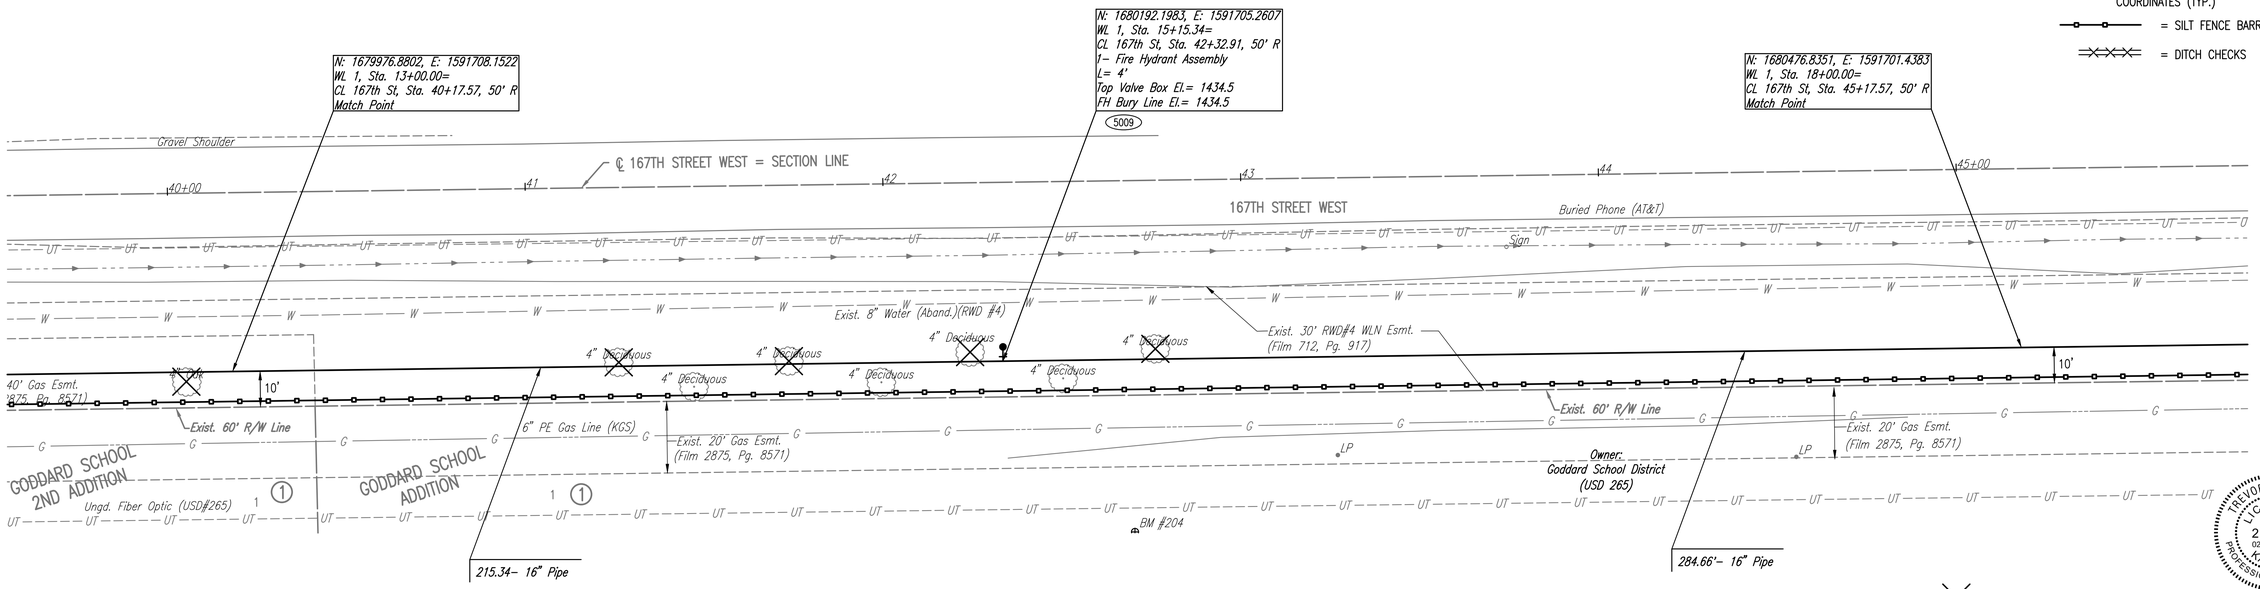

X = DENOTES TREE TO BE REMOVED.

TREVOR KAUFMAN LICENSED 26008 02/11/2018 KANSAS PROFESSIONAL ENGINEER

Unless noted otherwise, elevations shown are top of pipe

WATERLINE NO. 1

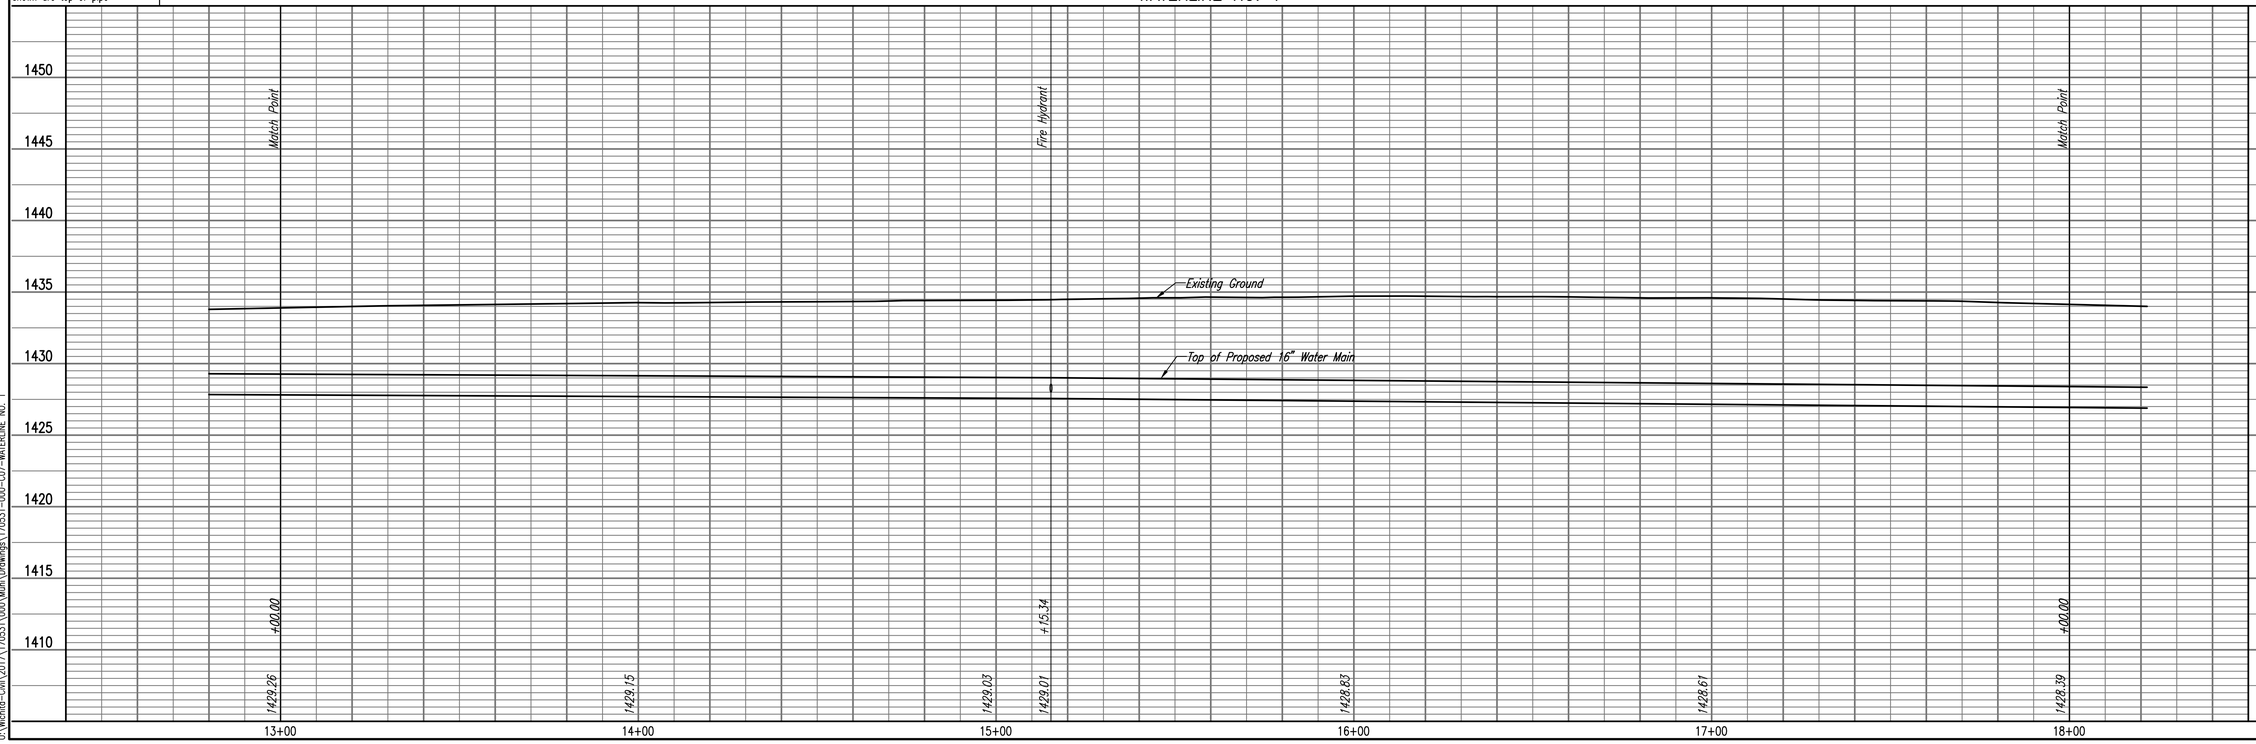

PLAN — BY — DATE — CHECKED — CHECKED

PROFILE — BY — DATE — CHECKED — CHECKED

16" WATERLINE ALONG MAPLE FROM 162ND TO 167TH STREET WEST, AND 167TH STREET WEST FROM MAPLE TO APOLLO

WATERLINE NO. 1

GARY JANZEN, P.E. – CITY ENGINEER
CITY OF WICHITA PROJECT NO. 448-90818

PEC PROFESSIONAL ENGINEERING CONSULTANTS, P.A.
303 SOUTH TOPEKA WICHITA, KS 67202
316-262-2691 www.pec1.com

Job No. 35-170531-000-0042
Date August 2017
Designed By JAG, TBK
Drawn By CSL, KTD

Sheet 7 of 23

Saved 02-01-2018 10:23:22 AM by CSL
Plot Scale 1:1 02-01-2018 10:38 AM by CSL
U:\Wichita-Civil\2017\170531\000\Main\Drawings\170531-000-007-WATERLINE NO. 1