BENCHMARK:
BM #1: WEST OF INTERSECTION OF MAIZE ROAD & 31ST STREET SOUTH, CITY OF WICHITA BENCHMARK DISK, SOUTHEAST CORNER OF HUBGUARD OF R.C.B.C., 330.9' WEST & 16.8' SOUTH OF THE NE COR., NE1/4, SEC. 7, TWP. 28-S, R-1-W. ELEV. = 1331.90 NAVD88

Subdivision Bench Marks

Street & Station	Location Description	Elevation
34th St. S. 21+54.48, 20.25' Lt.	Adjacent to Fire Hydrant near common front lot corner of Lots 1 & 2, Block A, Skyway West 5th Add.	

WATER VALVE LOCATION TABLE

VALVE NUMBER	STREET	BASELINE STATION	OFFSET DISTANCE	OFFSET DIRECTION
V3	34th St. S.	21+54.48	27.0'	Lt.
V4	34th St. S.	22+42.86	29.0'	Lt.

Paving contractor will be responsible to operate all water valves on the project, in the presence of the inspector, to ensure accessibility to the valves, and that all valves (except blowoffs) are left in the "ON" position when the project is completed.

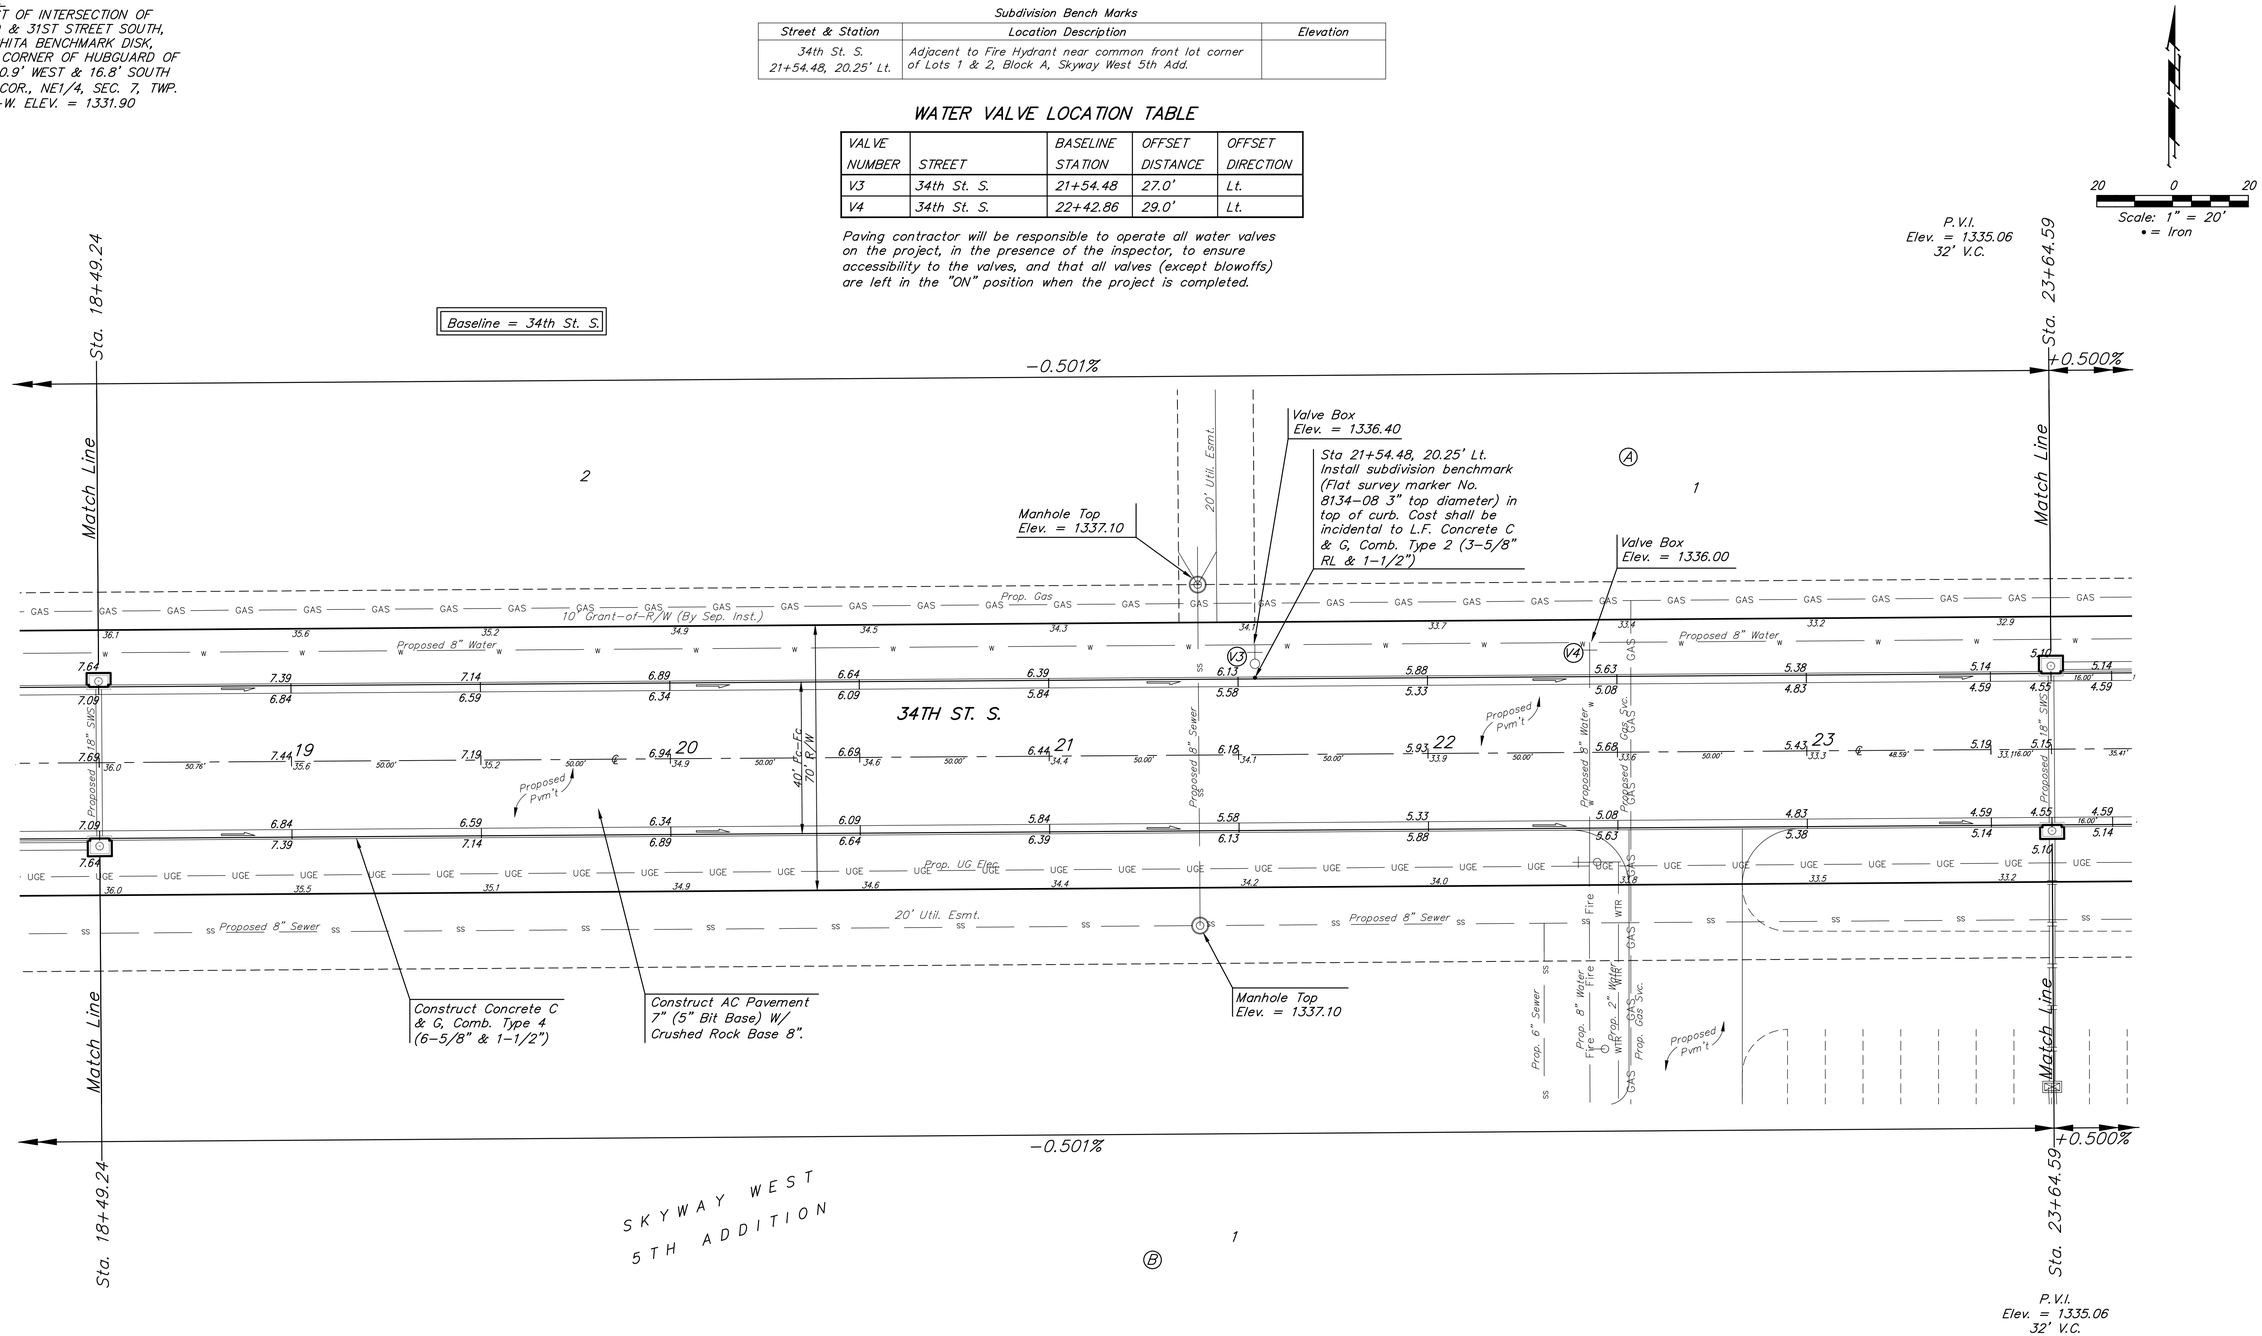

Baughman Company, P.A.
135 Ellis St. Wichita, KS 67211 P 316.262.7271 F 316.262.0149
Design: JJW Drawn: TMS Reviewed: Date: 04/18
Job: STR-Seq

SKYWAY WEST 5TH ADD. - PH 1
34TH ST. S.
STA. 18+49.24 TO STA. 23+64.59

REVISIONS:

SHEET **3** OF **25**