BENCHMARK:
BM #1: WEST OF INTERSECTION OF MAIZE ROAD & 31ST STREET SOUTH, CITY OF WICHITA BENCHMARK DISK, SOUTHEAST CORNER OF HUBGUARD OF R.C.B.C., 330.9' WEST & 16.8' SOUTH OF THE NE COR., NE1/4, SEC. 7, TWP. 28-S, R-1-W. ELEV. = 1331.90
NAVD88

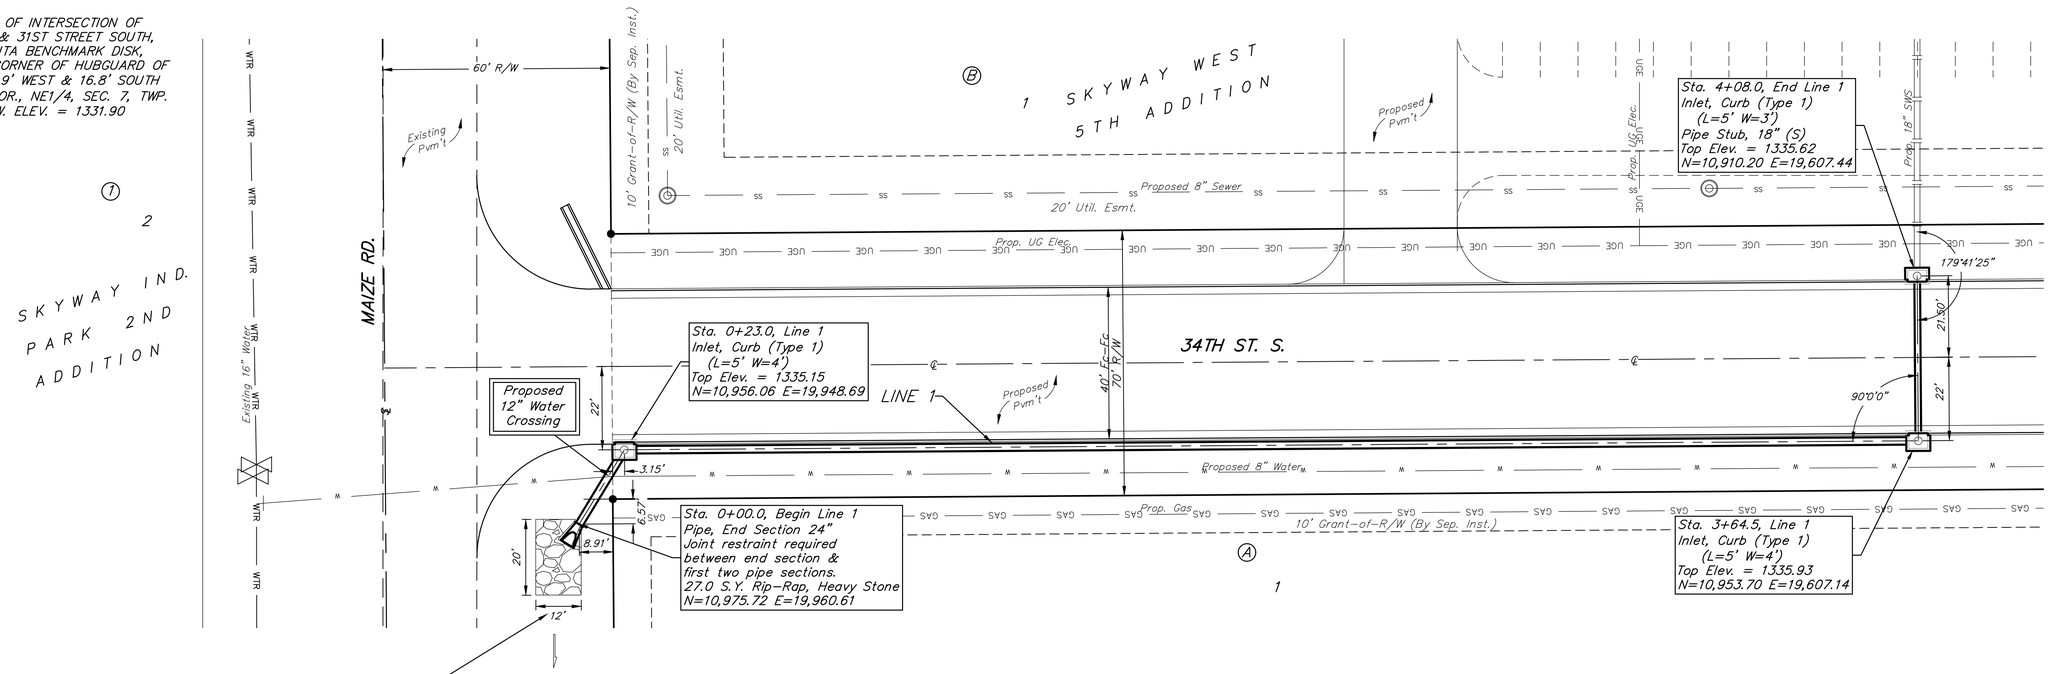

Regrade ditch to ensure positive drainage at 0.20% to existing sws in 500' north. Cost of regrading to be incidental to "Site Restoration"

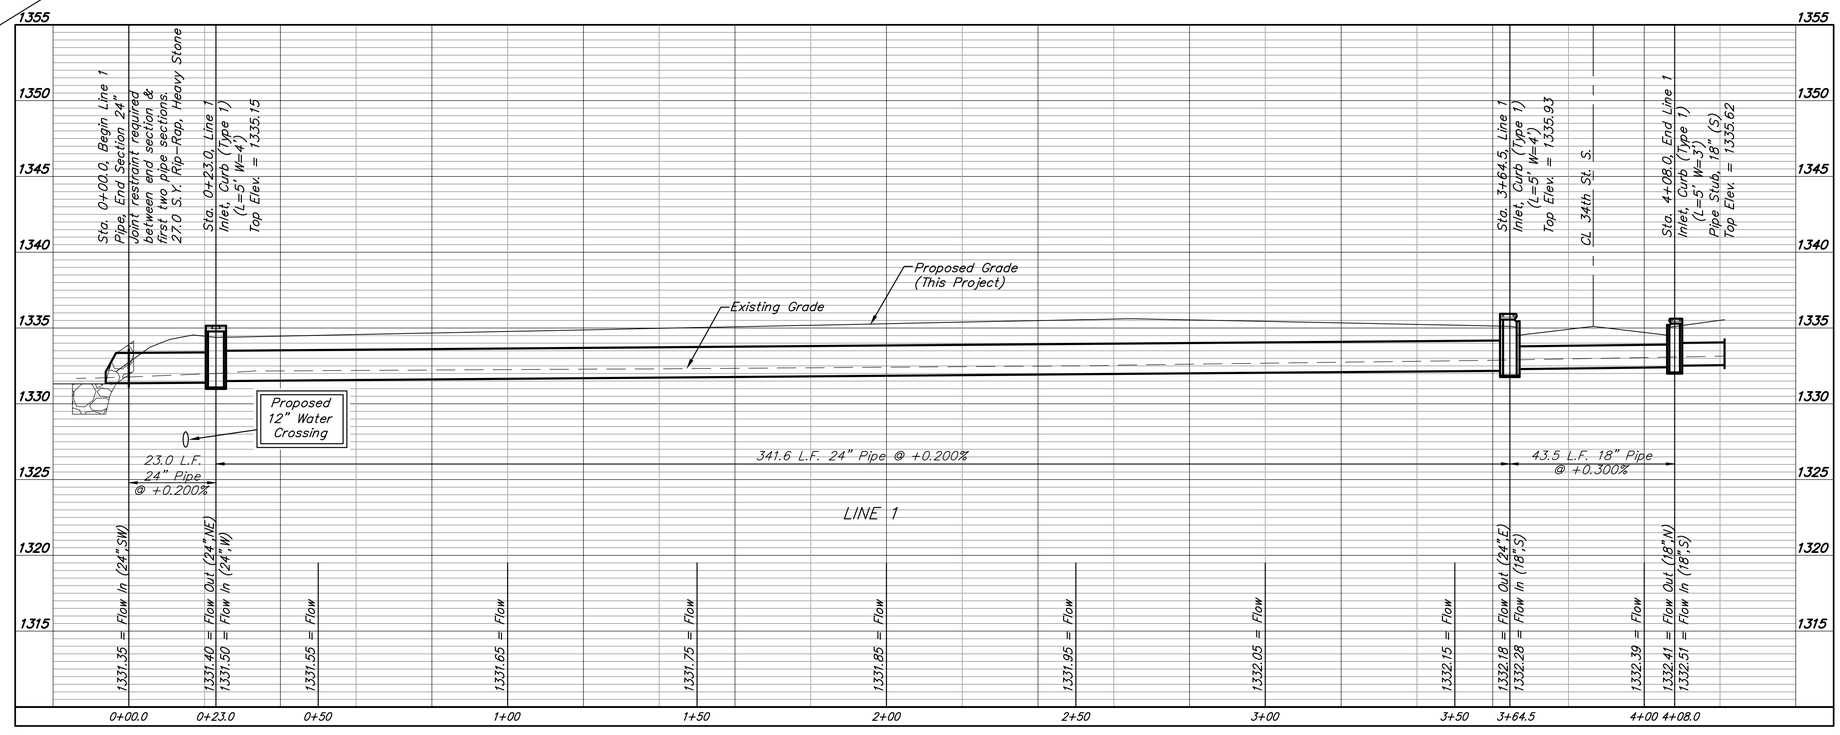

Baughman Company, P.A.
315 Ellis St. Wichita, KS 67211 P 316.263.7271 F 316.263.7149
www.baughmancompany.com Wichita Falls, TX
Baughman
Design: TWW Drawn: TMS Approved: Date: 06/18
File: 518.dwg

SKYWAY WEST 5TH ADD. - PH 1
LINE 1
SWS IMPROVEMENTS

REVISIONS:

SHEET 5 OF 25