5+61.29

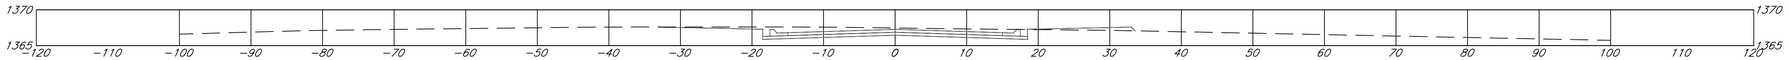

5+50.00

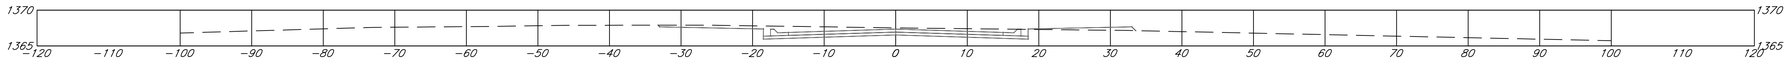

5+25.00

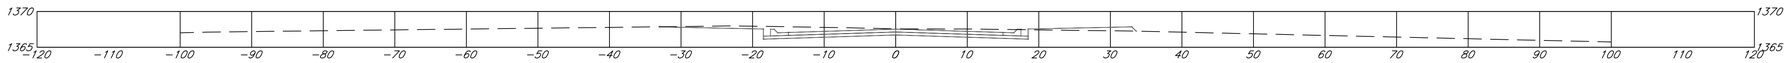

5+20.38

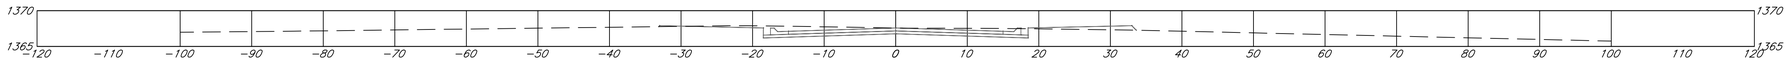

5+00.00

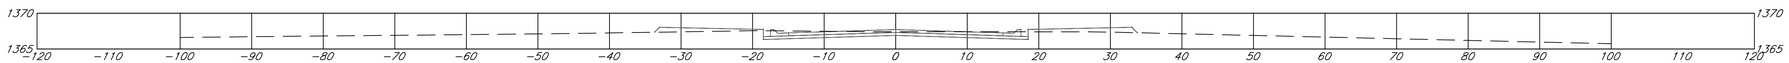

4+79.48

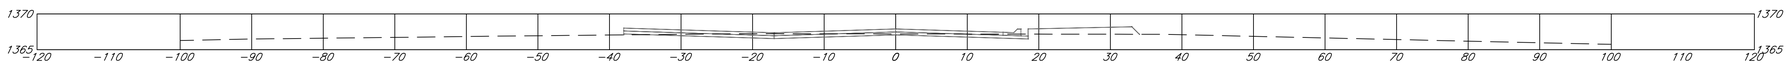

4+50.00

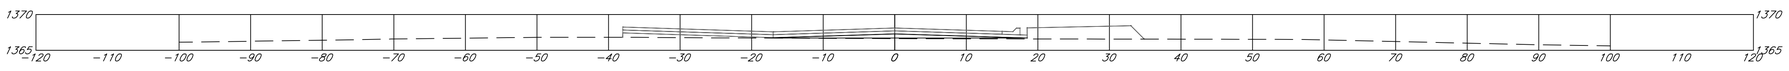

4+00.00

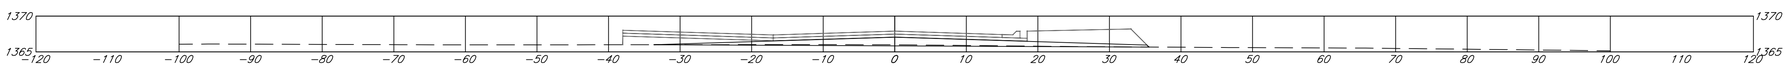

3+50.00

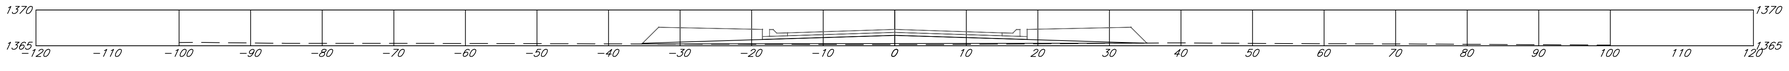

Bellick St.

VERTICAL SCALE
(IN FEET)
1 inch = 5 ft.

HORIZONTAL SCALE
(IN FEET)
1 inch = 10 ft.

Cheryl's Hollow 2nd Addition - Phase 2

Paving Cross Sections

Wichita, Kansas

KEMILLER ENGINEERING PA
117 E. Lewis, Wichita, KS 67202 (316)264-0242

PROJECT NUMBER 472-85405			
KEM NO. 17104	FILE	DATE 11/2017	SHEET 10.1
DESIGN KM	DRAWN SS	REVISED	

November 20, 2017