
FHWA REGION NO.	STATE	PROJECT NO.	YEAR	SHEET NO.	TOTAL SHEETS
7	KANSAS	87 N-0092-01	1999	54	75

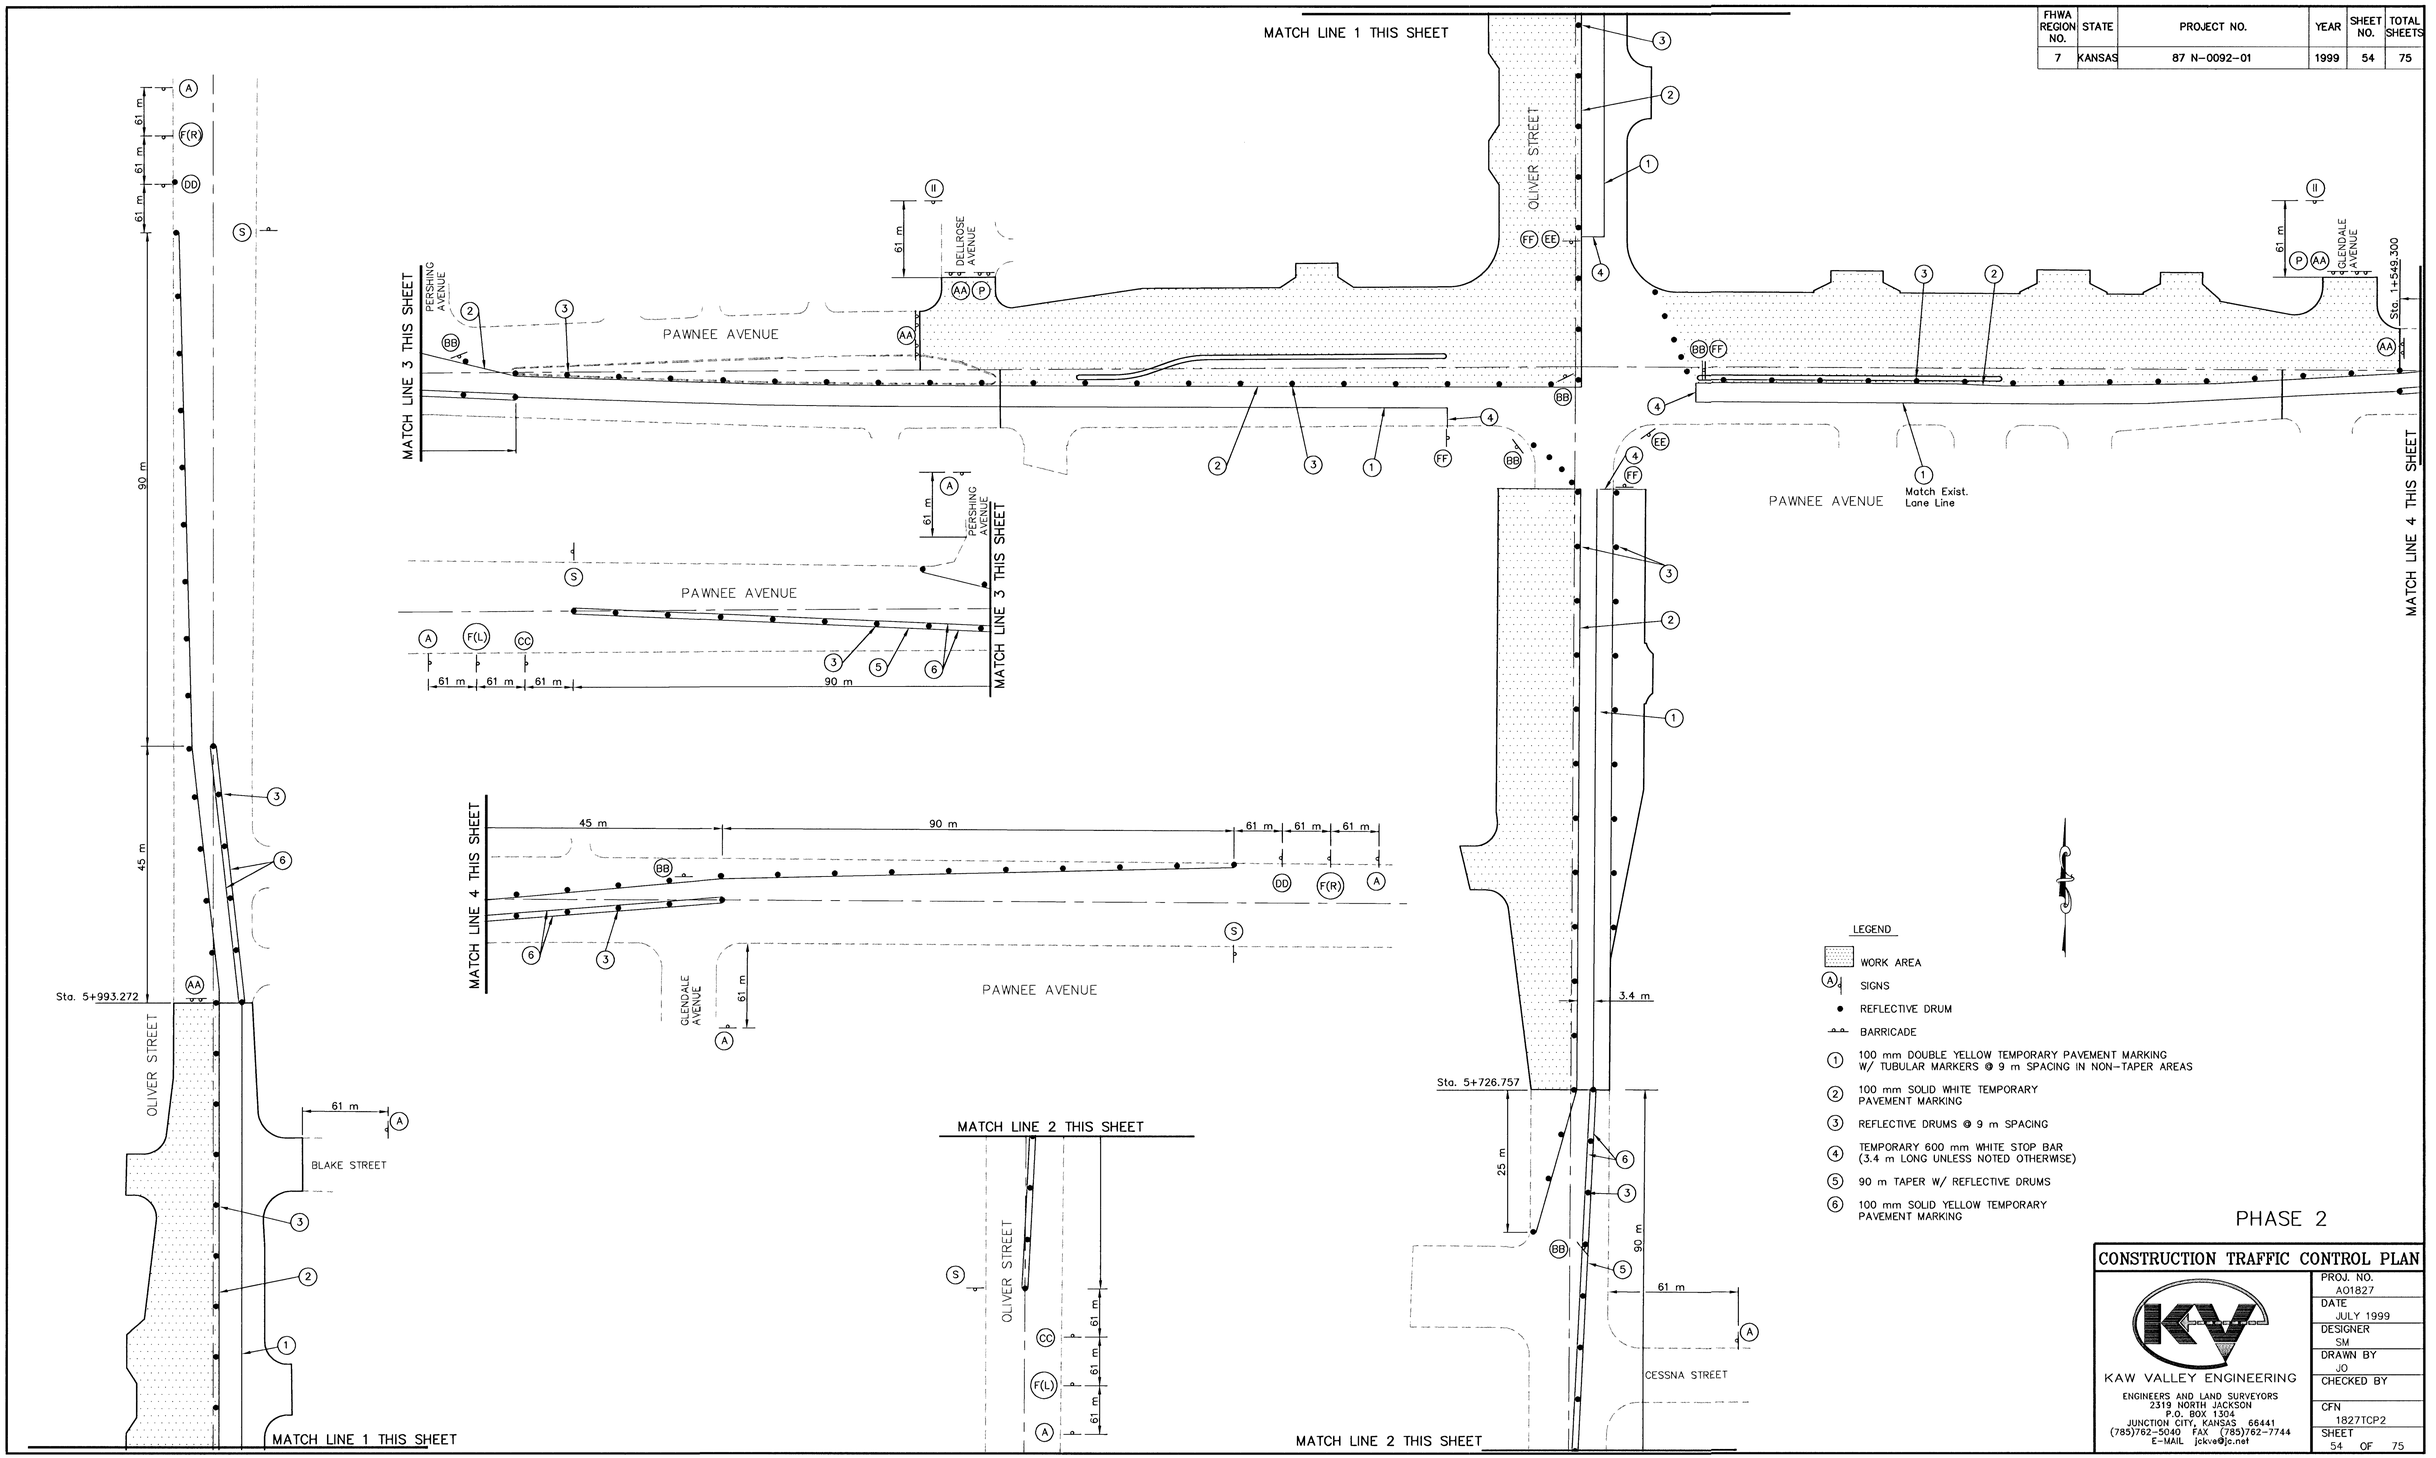

LEGEND

- WORK AREA
- (A) SIGNS
- REFLECTIVE DRUM
- BARRICADE
- (1) 100 mm DOUBLE YELLOW TEMPORARY PAVEMENT MARKING W/ TUBULAR MARKERS @ 9 m SPACING IN NON-TAPER AREAS
- (2) 100 mm SOLID WHITE TEMPORARY PAVEMENT MARKING
- (3) REFLECTIVE DRUMS @ 9 m SPACING
- (4) TEMPORARY 600 mm WHITE STOP BAR (3.4 m LONG UNLESS NOTED OTHERWISE)
- (5) 90 m TAPER W/ REFLECTIVE DRUMS
- (6) 100 mm SOLID YELLOW TEMPORARY PAVEMENT MARKING

PHASE 2

CONSTRUCTION TRAFFIC CONTROL PLAN

KAW VALLEY ENGINEERING
ENGINEERS AND LAND SURVEYORS
2319 NORTH JACKSON
P.O. BOX 1304
JUNCTION CITY, KANSAS 66441
(785)762-5040 FAX (785)762-7744
E-MAIL jckve@jc.net

PROJ. NO.	A01827
DATE	JULY 1999
DESIGNER	SM
DRAWN BY	JO
CHECKED BY	
CFN	1827TCP2
SHEET	54 OF 75

K:\DWGS\1827\1827tcp2.dwg Fri Jan 21 09:29:52 2000 JULIE