


1+300

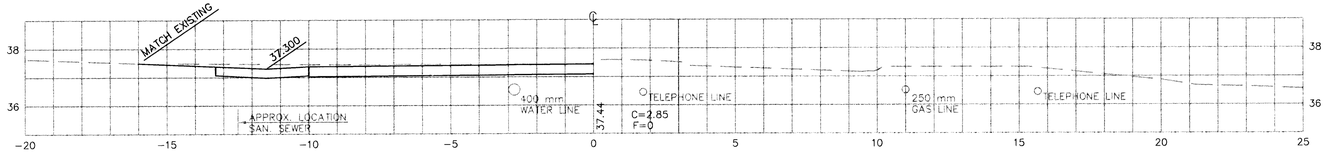


1+297.679

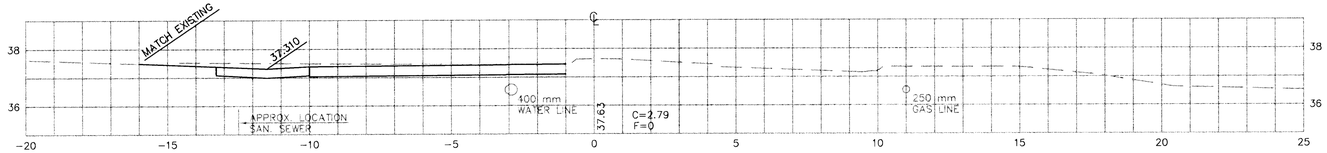


1+289.075

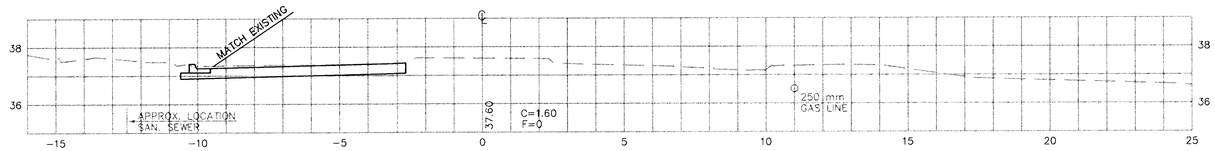

1+282.817

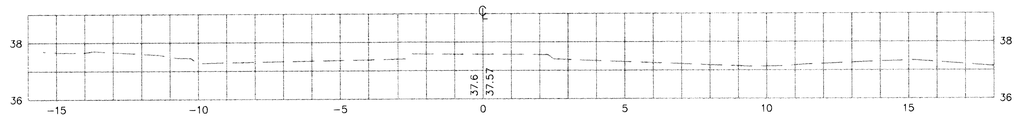

1+280

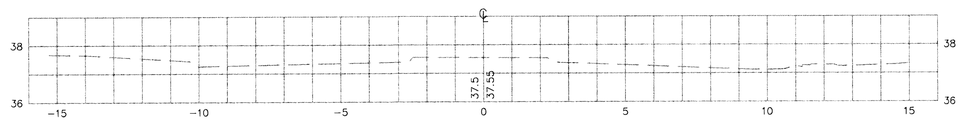

SCALE: 1:100 HORIZ. & VERT.

CROSS SECTIONS - PAWNEE AVENUE

KAW VALLEY ENGINEERING
ENGINEERS AND LAND SURVEYORS
2319 NORTH JACKSON
P.O. BOX 1304
JUNCTION CITY, KANSAS 66441
(785)762-5040 FAX (785)762-7744
E-MAIL jckvae@jc.net

PROJ. NO.	97-1827
DATE	JULY 1999
DESIGNER	SM
DRAWN BY	JO
CHECKED BY	
CFN	1827SEC1
SHEET	80 OF 75

...ulie\DWG\1827\1827SEC1.dwg Mon Jul 12 09:36:46 1999 JULIE