5+930

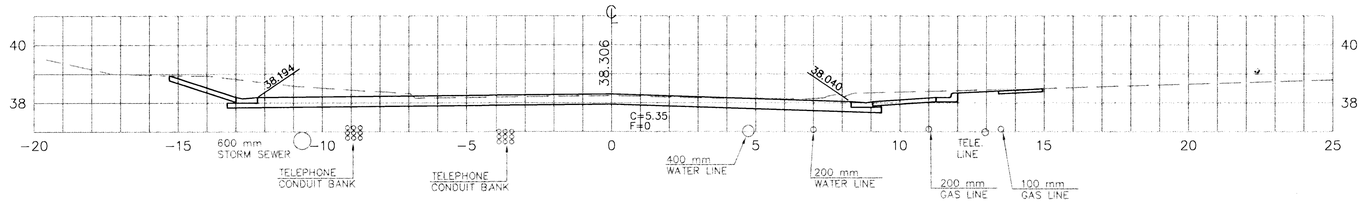

5+925.384

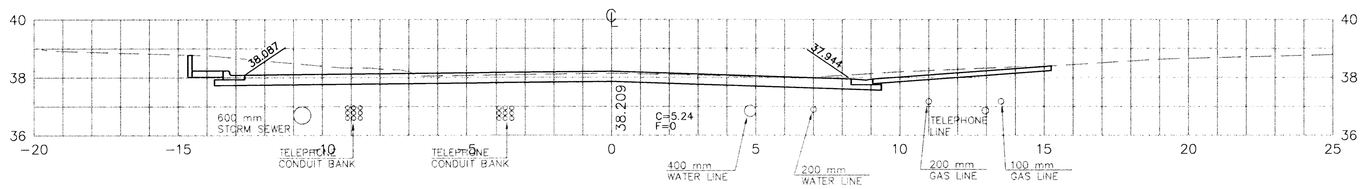

5+920

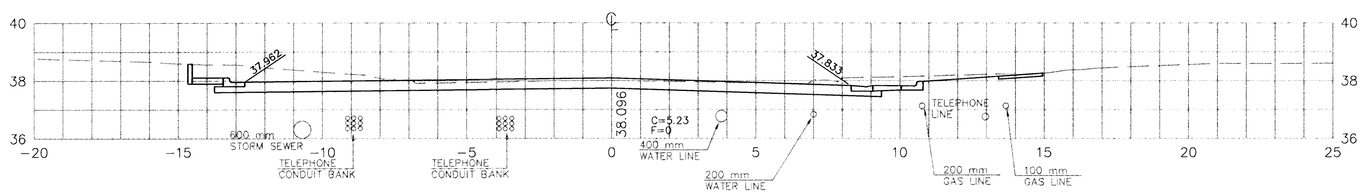

5+913.108

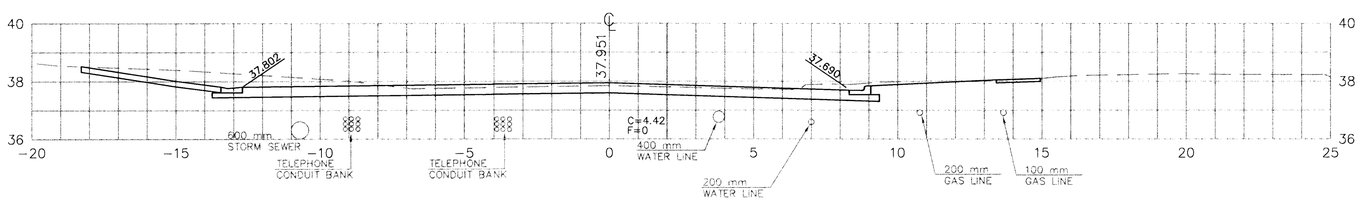

5+910

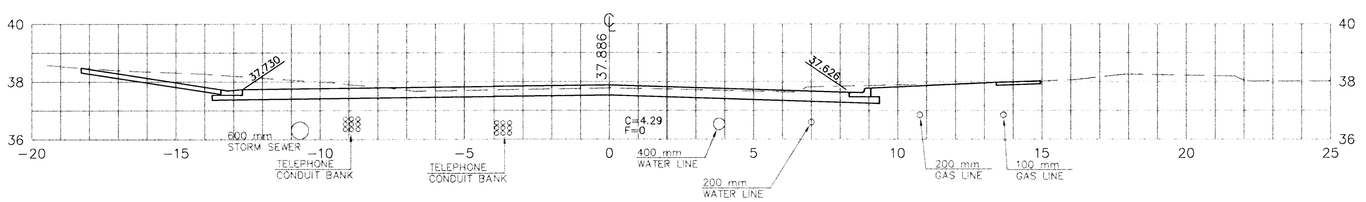

SCALE: 1:100 HORIZ. & VERT.

CROSS SECTIONS – OLIVER STREET

KAW VALLEY ENGINEERING
ENGINEERS AND LAND SURVEYORS
2319 NORTH JACKSON
P.O. BOX 1304
JUNCTION CITY, KANSAS 66441
(785)762-5040 FAX (785)762-7744
E-MAIL jckve@jc.net

PROJ. NO.	97-1827
DATE	JULY 1999
DESIGNER	SM
DRAWN BY	JO
CHECKED BY	
CFN	1827SEC
SHEET	73 OF 73

ie\DWG\1827\1827\SEC dwg Mon Jul 12 10:56:49 1999 JULIE