


5+963.165

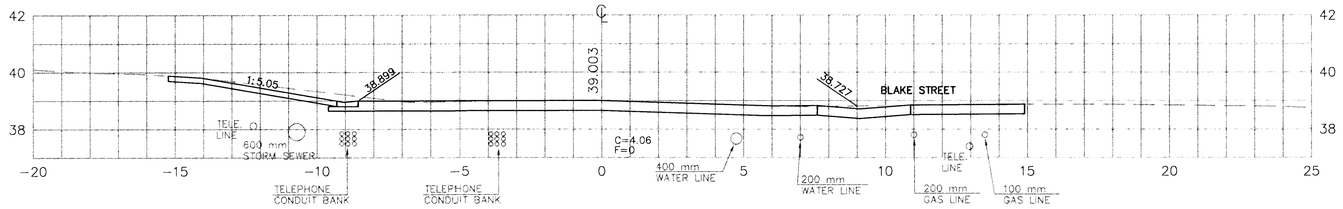


5+960

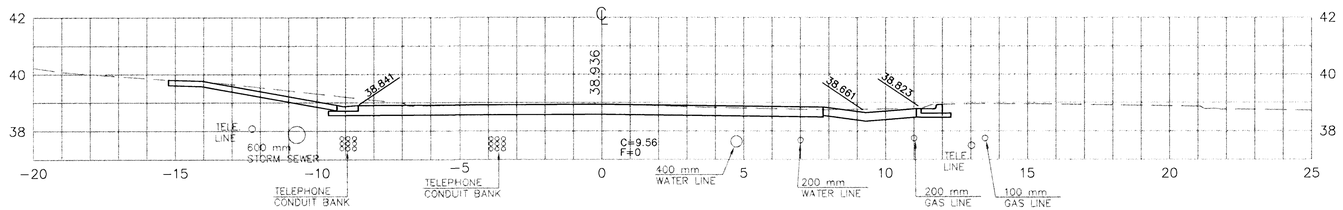


5+950

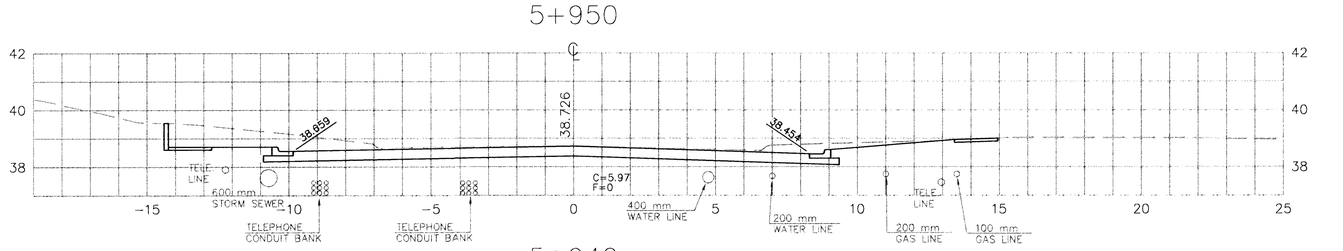

5+940

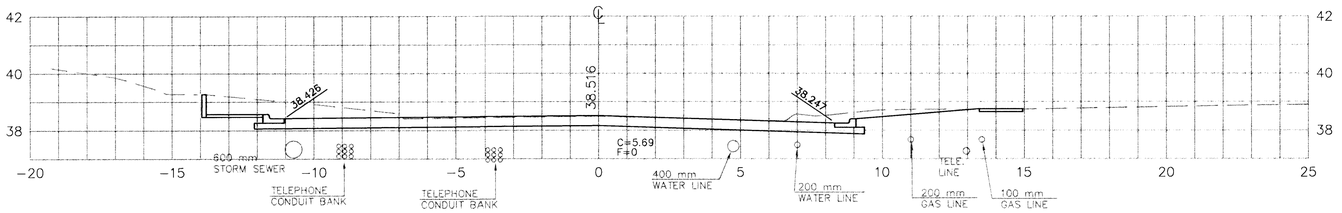

5+932.090

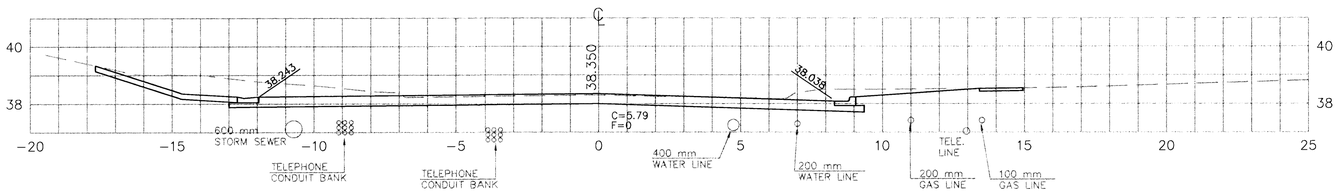

SCALE: 1:100 HORIZ. & VERT.

CROSS SECTIONS – OLIVER STREET

KAW VALLEY ENGINEERING
ENGINEERS AND LAND SURVEYORS
2319 NORTH JACKSON
P.O. BOX 1304
JUNCTION CITY, KANSAS 66441
(785)762-5040 FAX (785)762-7744
E-MAIL jckve@jc.net

PROJ. NO.	97-1827
DATE	JULY 1999
DESIGNER	SM
DRAWN BY	JO
CHECKED BY	
CFN	1827SEC
SHEET	74 OF 75

C:\Projects\DWGs\1827\1827SEC.dwg Mon Jul 12 10:57:01 1999 JulIE