BENCHMARK:
City of Wichita Benchmark Disk at South End of Hubguard on the SW Cor. of R.C.B.C., West Side of Rock Road, 706' North-northwest of the Northwest Corner of Lot 44, Block A, Rocky Ford Addition.
Elev. = 1368.14 NAVD88

100 0 100
Scale: 1" = 100'

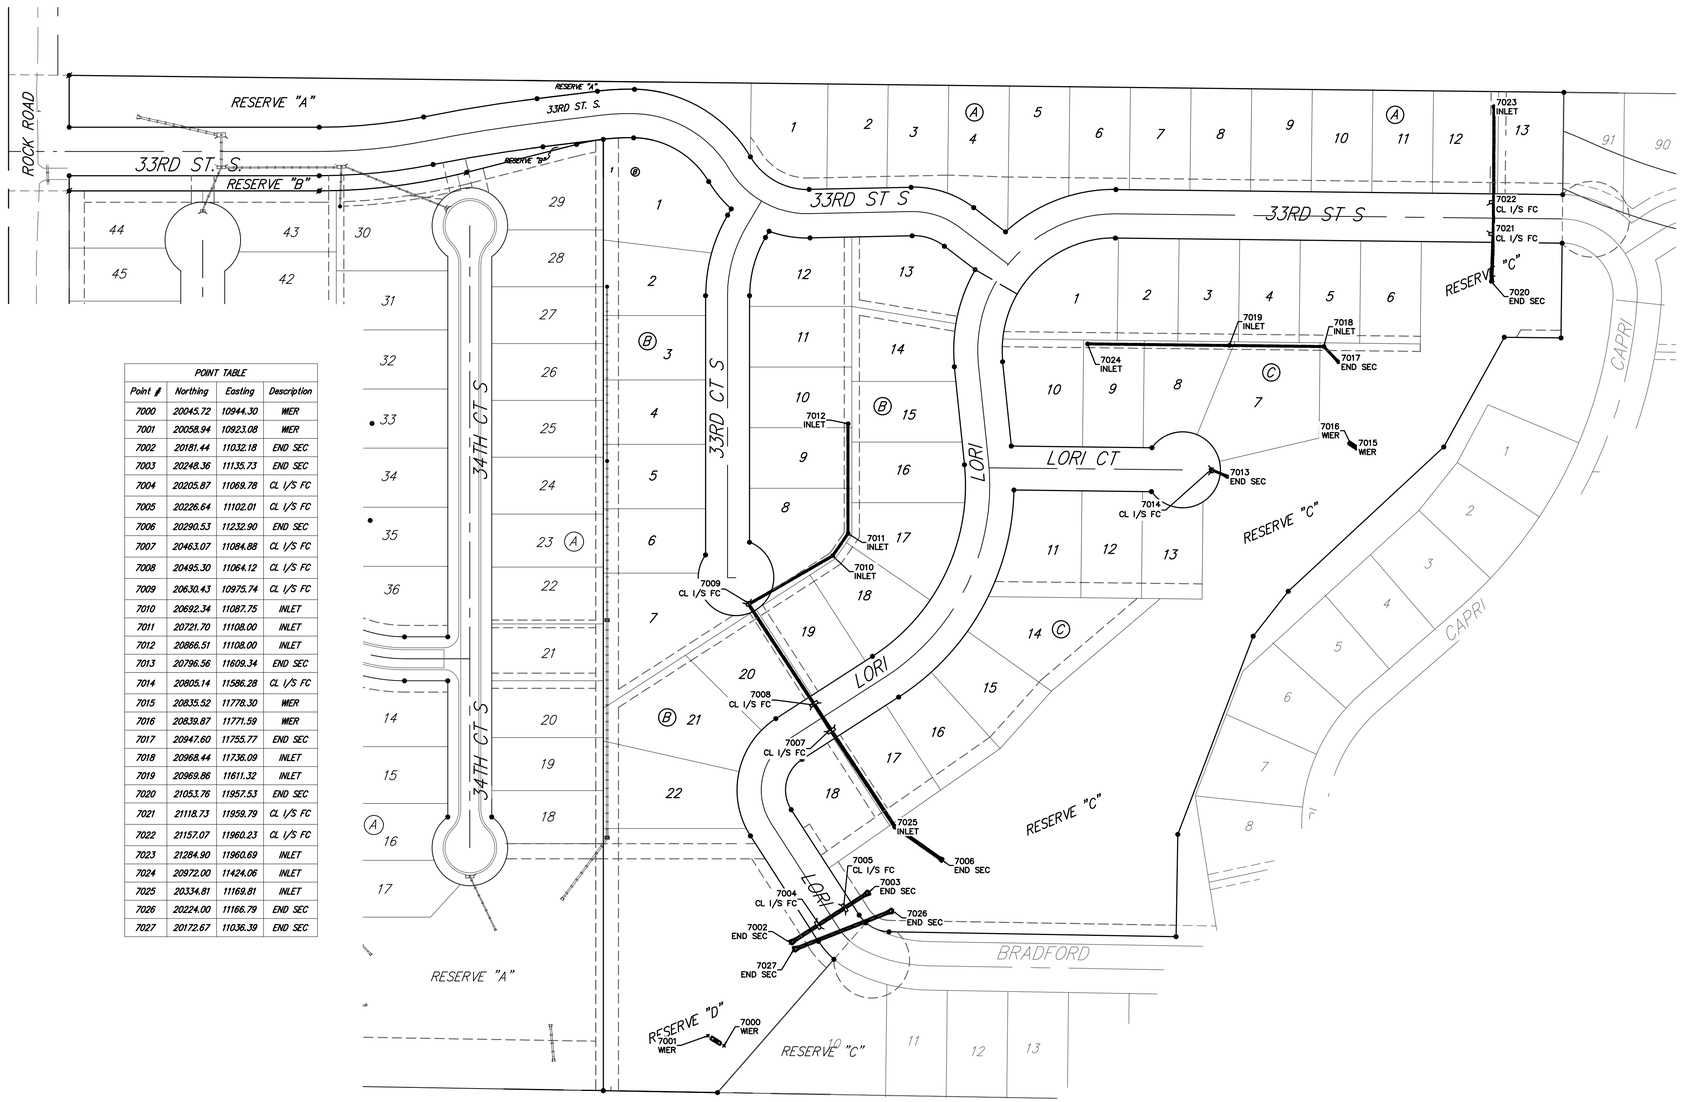

POINT TABLE			
Point #	Northing	Easting	Description
7000	20045.72	10944.30	WIER
7001	20058.94	10923.08	WIER
7002	20181.44	11032.18	END SEC
7003	20248.36	11135.73	END SEC
7004	20205.87	11069.78	CL I/S FC
7005	20226.64	11102.01	CL I/S FC
7006	20290.53	11232.90	END SEC
7007	20463.07	11084.88	CL I/S FC
7008	20495.30	11064.12	CL I/S FC
7009	20630.43	10975.74	CL I/S FC
7010	20692.34	11087.75	INLET
7011	20721.70	11108.00	INLET
7012	20866.51	11108.00	INLET
7013	20796.56	11609.34	END SEC
7014	20805.14	11586.28	CL I/S FC
7015	20835.52	11778.30	WIER
7016	20839.87	11771.59	WIER
7017	20947.60	11755.77	END SEC
7018	20968.44	11736.09	INLET
7019	20969.86	11611.32	INLET
7020	21053.76	11957.53	END SEC
7021	21118.73	11958.79	CL I/S FC
7022	21157.07	11960.23	CL I/S FC
7023	21284.90	11960.69	INLET
7024	20972.00	11424.06	INLET
7025	20334.81	11169.81	INLET
7026	20224.00	11166.79	END SEC
7027	20172.67	11036.39	END SEC

Baughman

Rocky Ford 2nd Addition - Phase I

COORDINATES

STORMWATER DRAIN #433

Baughman Company, P.A. 315 Ellis St. Wichita, KS 67211 P 316-262-7271 F 316-262-0149
ENGINEERING | SURVEYING | PLANNING | LANDSCAPE ARCHITECTURE

PROJECT NUMBER 468-85285

REVISIONS:

DESIGN AEG/DMV | DRAWN JAK

APPROVED | DATE 4/30/18

SCALE Noted

SHEET 20 OF 21

C:\Projects\Rocky Ford 2nd Addition_\Engineering\SWD_17-12-E891\SWS Plans.dwg