FHWA REGION NO.	STATE	PROJECT NO.	FISCAL YEAR	SHEET NO.	TOTAL SHEETS
7	KANSAS	87N-0094-01	1998	32	202

BENCHMARKS

BM #5 – City Disc Located @ 9.14m South and 12.8m East of the Centerline of both Sheridan and Central.
Elev. = 399.012 SI Units (1309.08 MSL Datum)

1m 0 2m 5m
Scale: 1:200
• = Iron

NOTE:
Trees / Shrubs to be removed are marked thus:

NOTE:
Water meters, Gas meters, Utility poles, and Electrical junction pedestals, boxes, etc. are to be REMOVED and RELOCATED as necessary by the respective utility company\owner PRIOR TO CONSTRUCTION of this project.

NOTE:
Pavement, Driveways, Sidewalks, Etc. To Be Removed Are Indicated By:

CURVE "B"
R = 91.441m (Fc)
DELTA = 49°46'06"
LENGTH = 79.428m

CURVE "C"
R = 99.441m (Fc)
DELTA = 22°27'01"
LENGTH = 38.964m

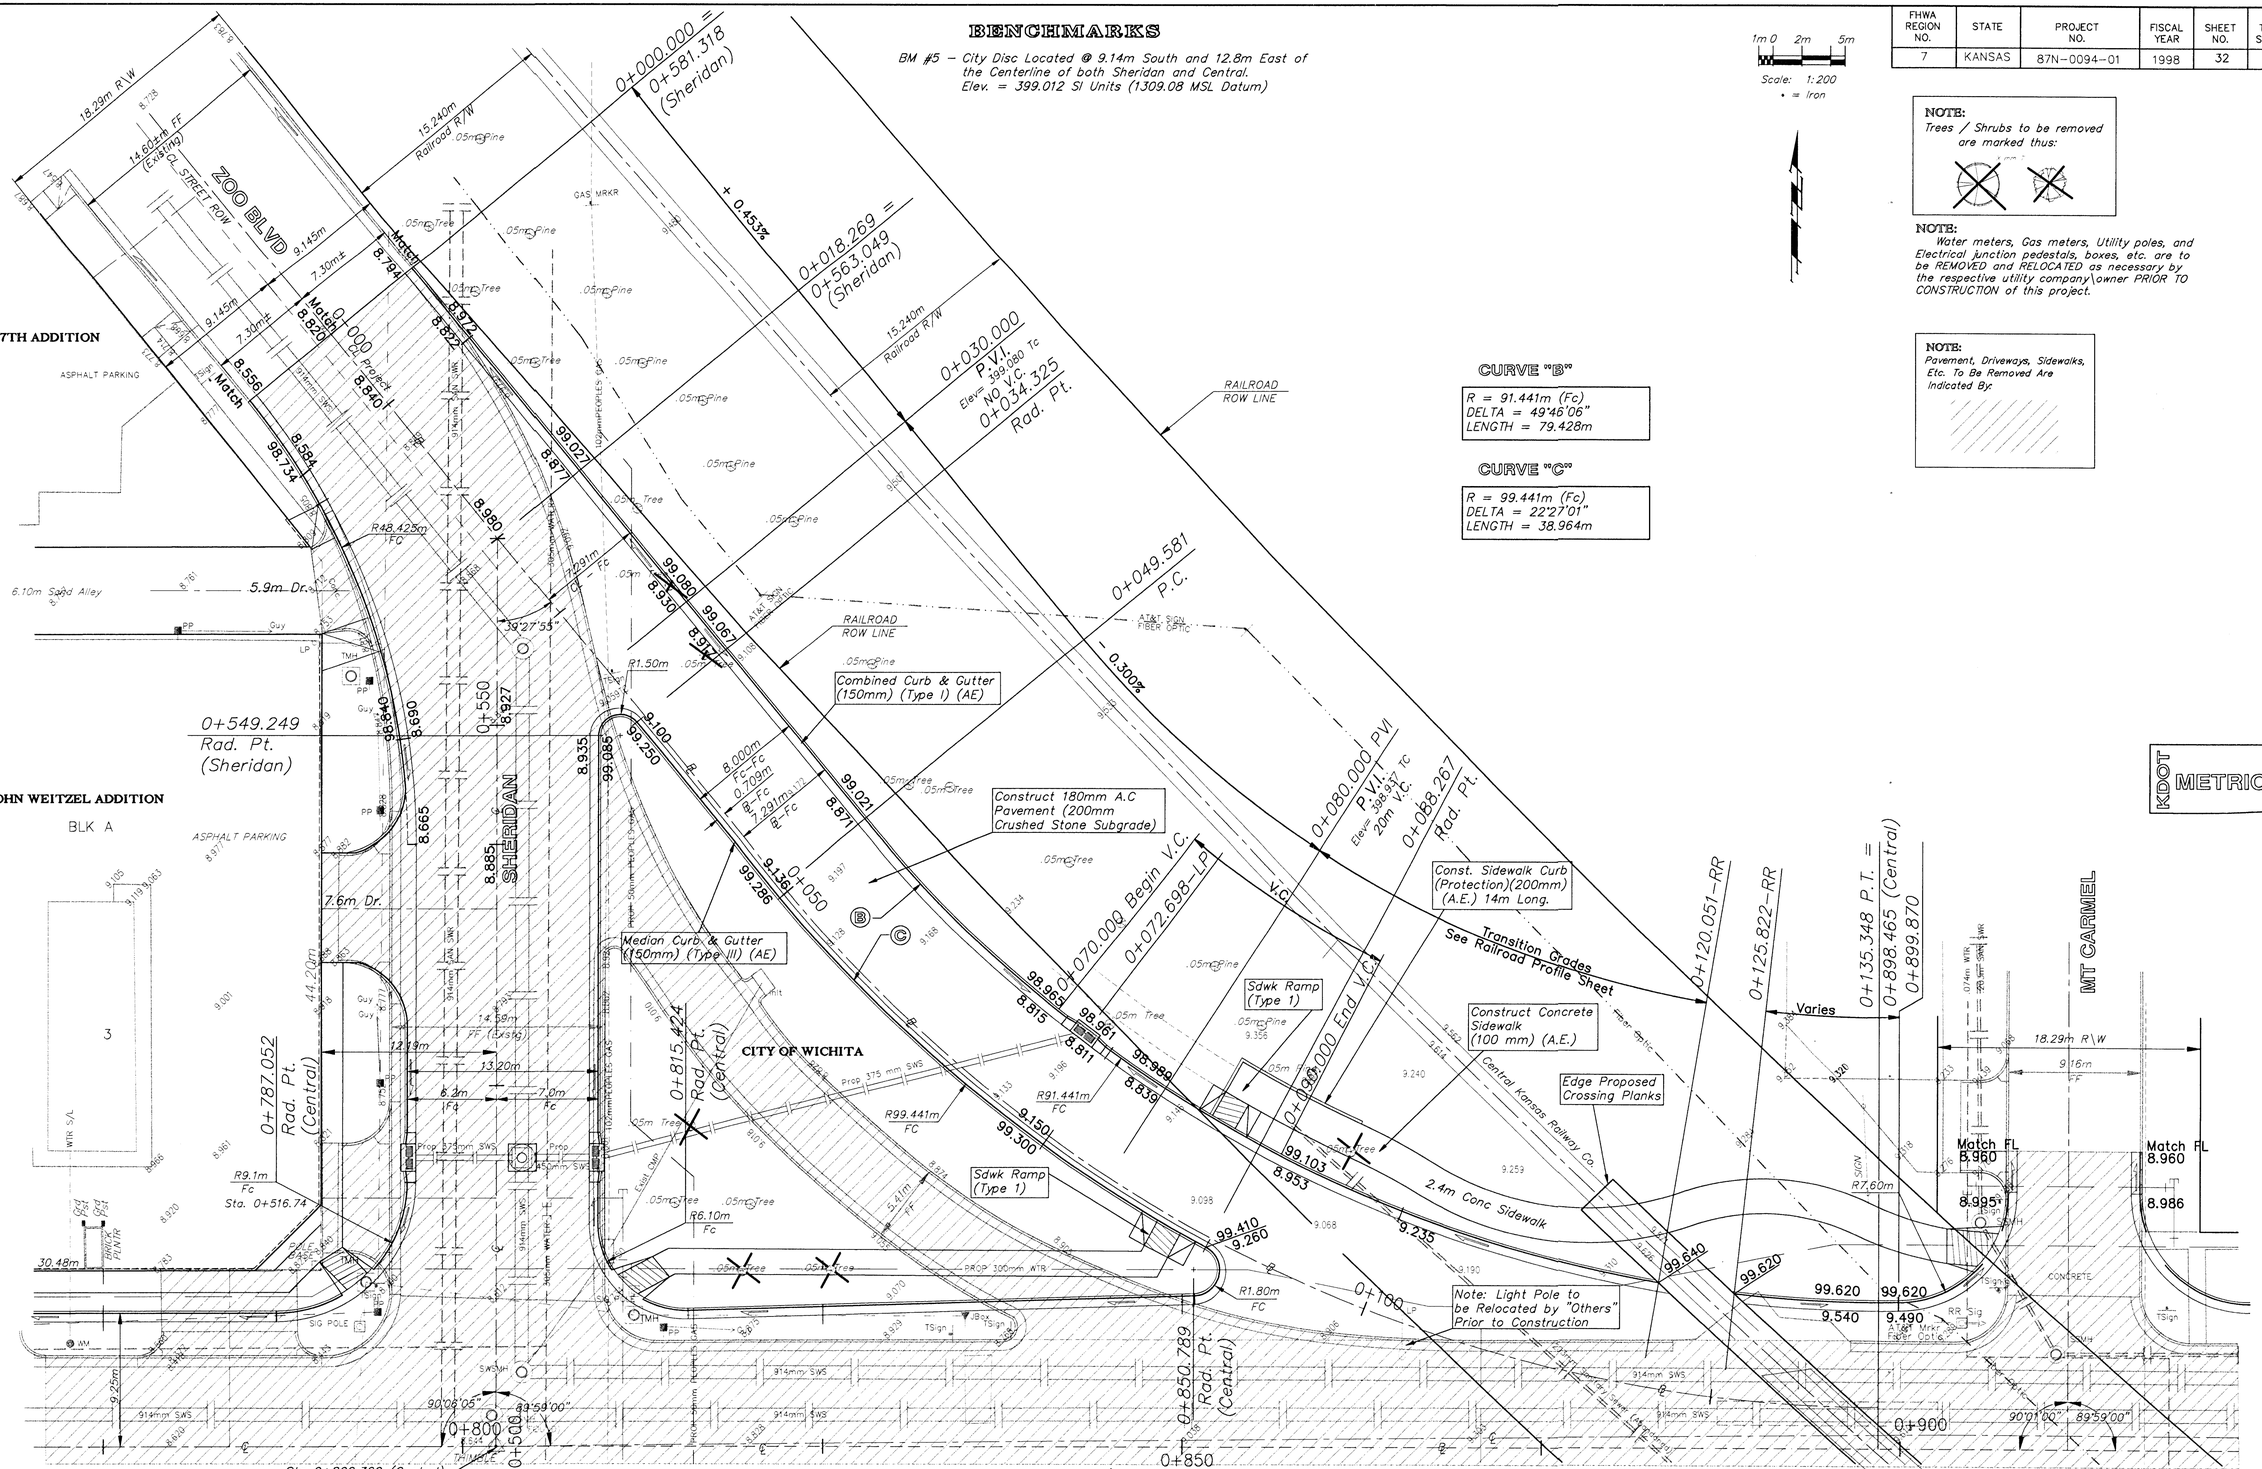

PROJECT NUMBER	PROJ NUMBER	CAPITAL IMPROVEMENT PROJECT	BAUGHMAN COMPANY P.A.	SHEET
472 - 82906	95 05 E026	ZOO @ CENTRAL	ENGINEERING, SURVEYING, & PLANNING	32
DESIGN JFB · DRAWN STAFF · APPROVED JFB · DATE NOV 98 · SCALE NOTED	DIRECTORY CENTZOO · SHEET NAME PAV14	Free-flow RT Lane \ Central onto Zoo	316-262-7271 • 315 ELLIS • WICHITA, KANSAS 67211	202