PLOTTED: Wednesday, May 02, 2018 @ 02:48PM

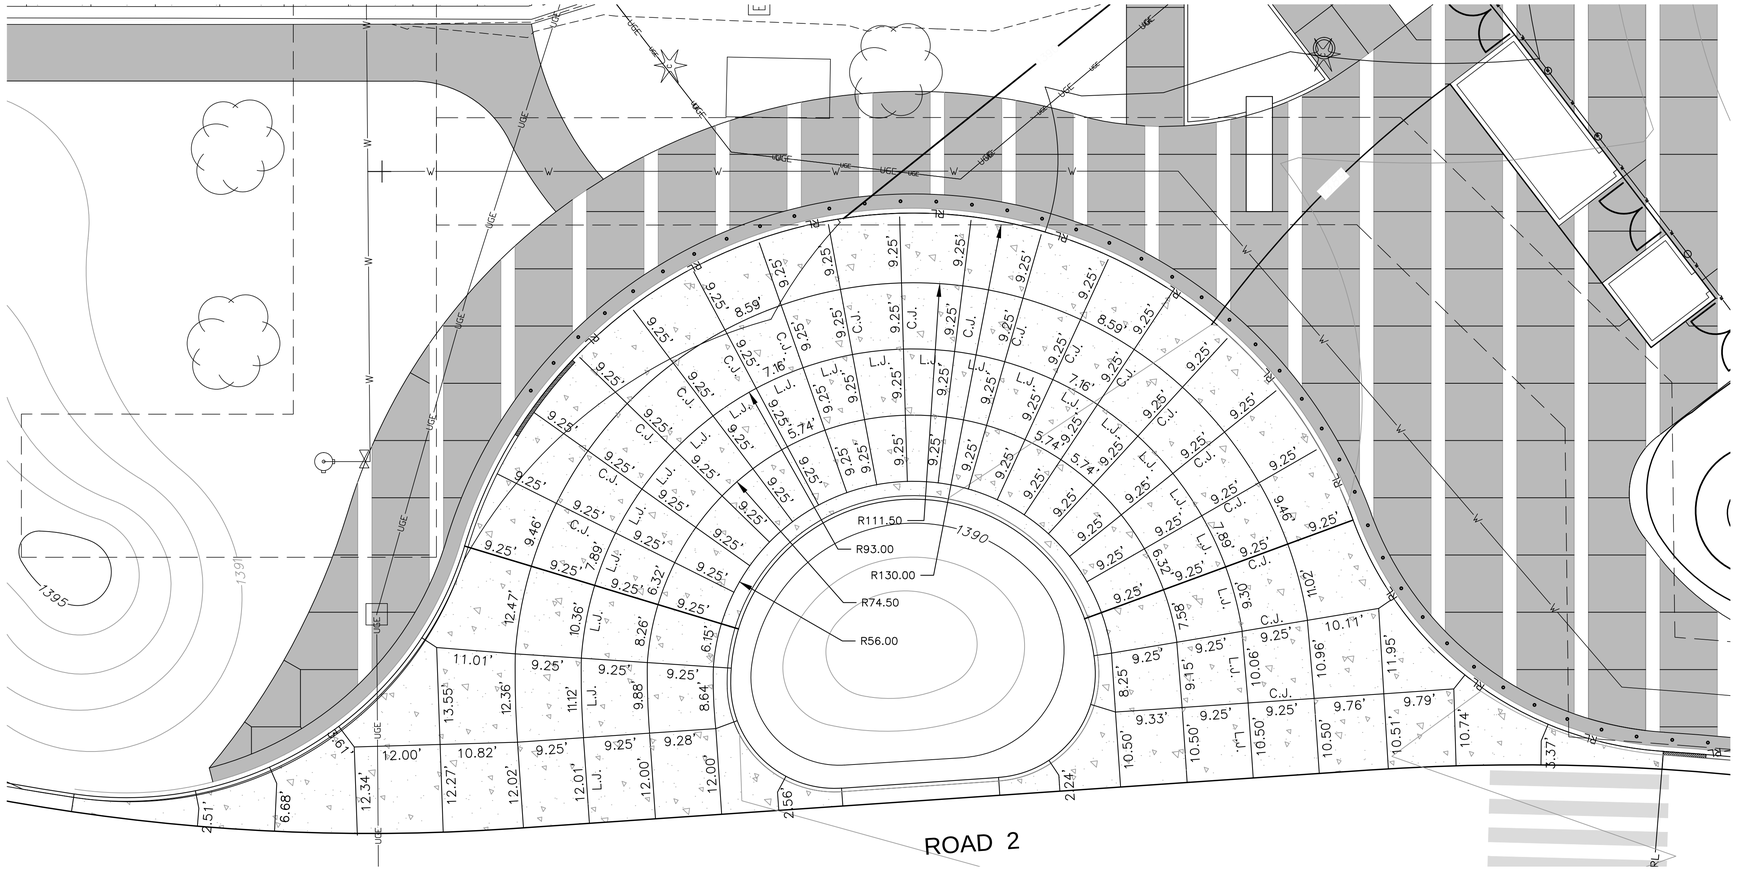

N

SCALE: 1"=10'

0 10 20

HARDSCAPE LEGEND

- 5.5" ASPHALT PAVEMENT
- 7" CONCRETE PAVEMENT
- CONCRETE SIDEWALK
- SPECIALTY PAVEMENT

UTILITIES LEGEND

- W — PROPOSED WATERLINE
- PROPOSED SANITARY SEWER
- PROPOSED STORMWATER SEWER
- TV — EXISTING UNDERGROUND TELEVISION
- OHE — EXISTING OVERHEAD ELECTRIC
- FOC — EXISTING FIBER OPTIC CABLE
- W — EXISTING WATERLINE
- UGT — EXISTING UNDERGROUND TELEPHONE
- UGE — EXISTING UNDERGROUND ELECTRICAL
- G — EXISTING UNDERGROUND GAS
- EXISTING SANITARY SEWER
- EXISTING STORMWATER SEWER

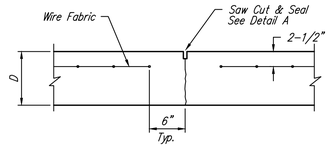

1 CONTRACTION JOINT DETAIL (C.J.)

NTS

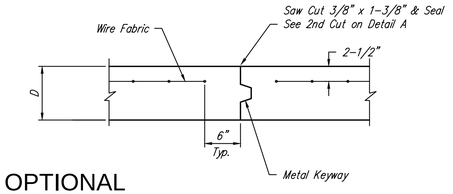

3 OPTIONAL CONTRACTION JOINT DETAIL (C.J.)

NTS

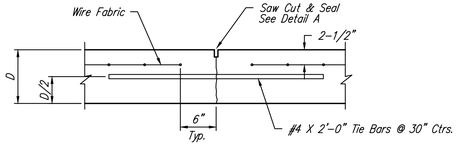

2 LONGITUDINAL JOINT DETAIL (L.J.)

NTS

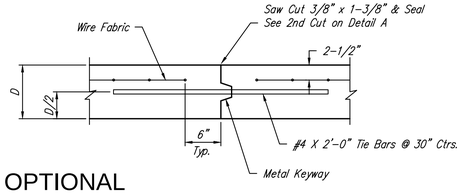

4 OPTIONAL LONGITUDINAL JOINT DETAIL (L.J.)

NTS

MKEC
Wichita, KS • 316-684-9600

PAVING, LANDSCAPE & UTILITIES FOR

STRYKER SPORTS

WICHITA, KANSAS

GREGORY J. ALLISON LICENSED 11159 KANSAS PROFESSIONAL ENGINEER

©2018
MKEC Engineering
All Rights Reserved
www.mkec.com
These drawings and their contents, including, but not limited to, all concepts, designs, & ideas are the exclusive property of MKEC Engineering (MKEC), and may not be used or reproduced in any way without the express consent of MKEC.

JOINTING PLAN

PROJECT NO.	1701010567
DATE	MAY 2, 2018
SCALE	1" = 10'

DESIGNED	DRAWN	CHECKED
DFL	JWC	MAB

NO.	REVISION	DATE
0	ISSUED FOR CONST.	05-02-18

SHEET NO.

22 OF 102

J:\PROJECTS\2017\1701010567_COW_STRYKER_1701567 CAD\SHTS\05 CIVIL\PAV\17567-05-5902.DWG