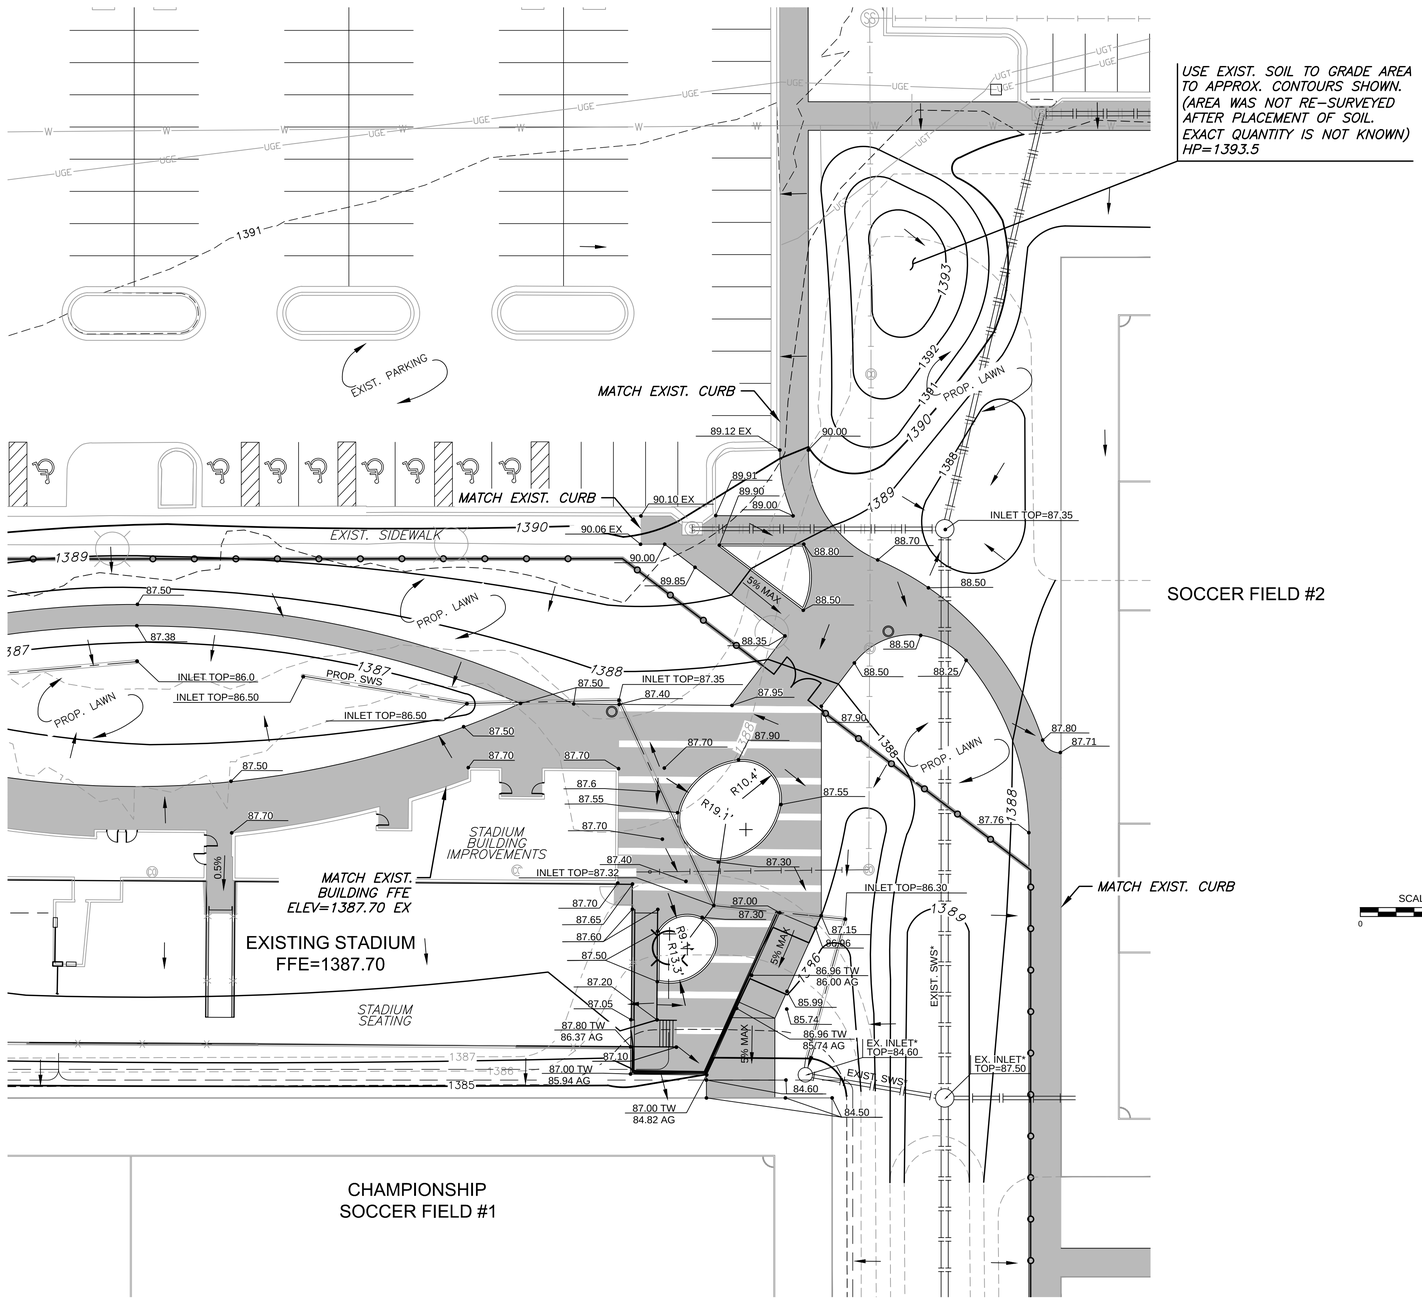

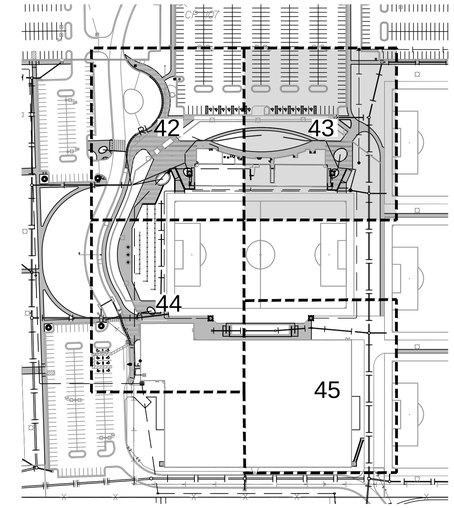

LOCATION MAP

LEGEND

- EXISTING SANITARY SEWER
- G — EXISTING GAS LINE
- W — EXISTING WATER LINE
- EXISTING STORM SEWER
- PROPOSED STORM SEWER
- RL — PROPOSED UNDERDRAIN
- E — PROPOSED ELEC. CONDUIT (SCHEMATIC)
- XXXX — PROPOSED GRADES
- XXXX — EXISTING GRADES
- GRADING LIMITS
- ORNAMENTAL FENCE
- X — CHAINLINK FENCE
- 0.8% — SLOPE ARROW
- 29.50 — SPOT ELEVATION
- PROP. PICNIC TABLE
- PROP. TRASH RECEPTACLE
- PROP. FLAGPOLE

N

SCALE: 1"=20'
0 20 40

MKEC
Wichita, KS • 316-684-9600

PAVING, LANDSCAPE & UTILITIES FOR
STRYKER SPORTS
WICHITA, KANSAS

GREGORY J. ALLISON LICENSED 11159 KANSAS PROFESSIONAL ENGINEER

©2018
MKEC Engineering
All Rights Reserved
www.mkec.com
These drawings and their contents, including, but not limited to, all concepts, designs, & ideas are the exclusive property of MKEC Engineering (MKEC), and may not be used or reproduced in any way without the express consent of MKEC.

SITE PLAN 43

PROJECT NO.	1701010567
DATE	MAY 2, 2018
SCALE	1" = 20'

DESIGNED	DRAWN	CHECKED
JAG	CRM	MAB

NO.	REVISION	DATE
0	ISSUED FOR CONST.	05-02-18

SHEET NO.
43 OF 102

PLOTTED: Wednesday, May 02, 2018 @ 02:03PM

J:\PROJECTS\2017\1701010567_COW_STRYKER_170567 CAD\SHTS\05 CIVIL\PAVS\SIDEWALK AND FENCING\170567_05_1201.DWG