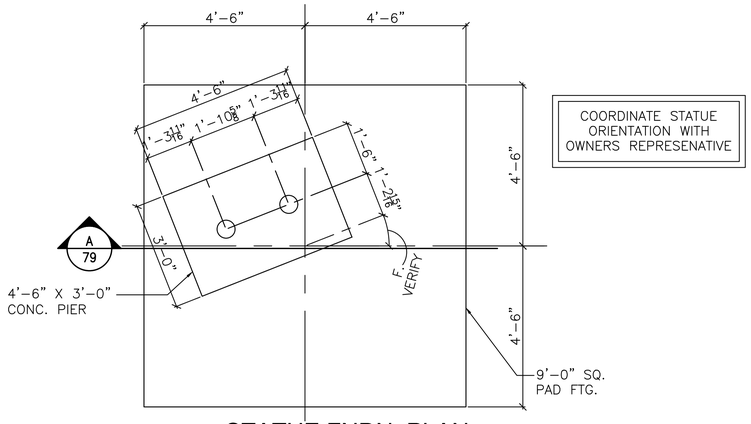

COORDINATE STATUE ORIENTATION WITH OWNERS REPRESENATIVE

1/79 STATUE FNDN. PLAN

SCALE: 1/2"=1'-0"

0 1 2 4

STATUE FOUNDATION SUBSIDIARY TO STATUE REMOVE & RESET BID ITEM.

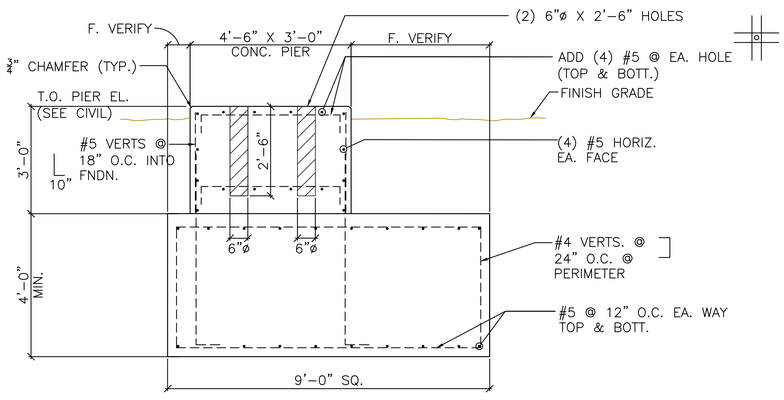

A/79 SECTION @ STATUE FNDN.

SCALE: 1/2"=1'-0"

0 1 2 4

MKEC
Wichita, KS • 316-684-9600

PAVING, LANDSCAPE, AND UTILITIES FOR
STRYKER SPORTS
WICHITA, KANSAS

RUSSELL REDFORD
LICENSED
16793
KANSAS
PROFESSIONAL ENGINEER
5/1/2018

©2018
MKEC Engineering
All Rights Reserved
www.mkec.com
These drawings and their contents, including, but not limited to, all concepts, designs, & ideas are the exclusive property of MKEC Engineering (MKEC), and may not be used or reproduced in any way without the express consent of MKEC.

STADIUM HARDSCAPE FOUNDATIONS

PROJECT NO.	1701010567
DATE	MAY 2, 2018
SCALE	AS NOTED

DESIGNED	DRAWN	CHECKED
RH	RLL	RR

NO.	REVISION	DATE
0	ISSUED FOR CONST.	05-02-18

SHEET NO.
79 OF 102

PLOTTED: Wednesday, May 02, 2018 @ 02:54PM

J:\PROJECTS\2017\1701010567_COW_STRYKER_170567 CAD\SHTS\05 STRUC\DWGS\SITE DETAILS\71 STADIUM HARDSCAPE FOUNDATIONS.DWG