FHWA REGION NO.	STATE	PROJECT NO.	FISCAL YEAR	SHEET NO.	TOTAL SHEETS
7	KANSAS	87N-0094-01	1998	72	202

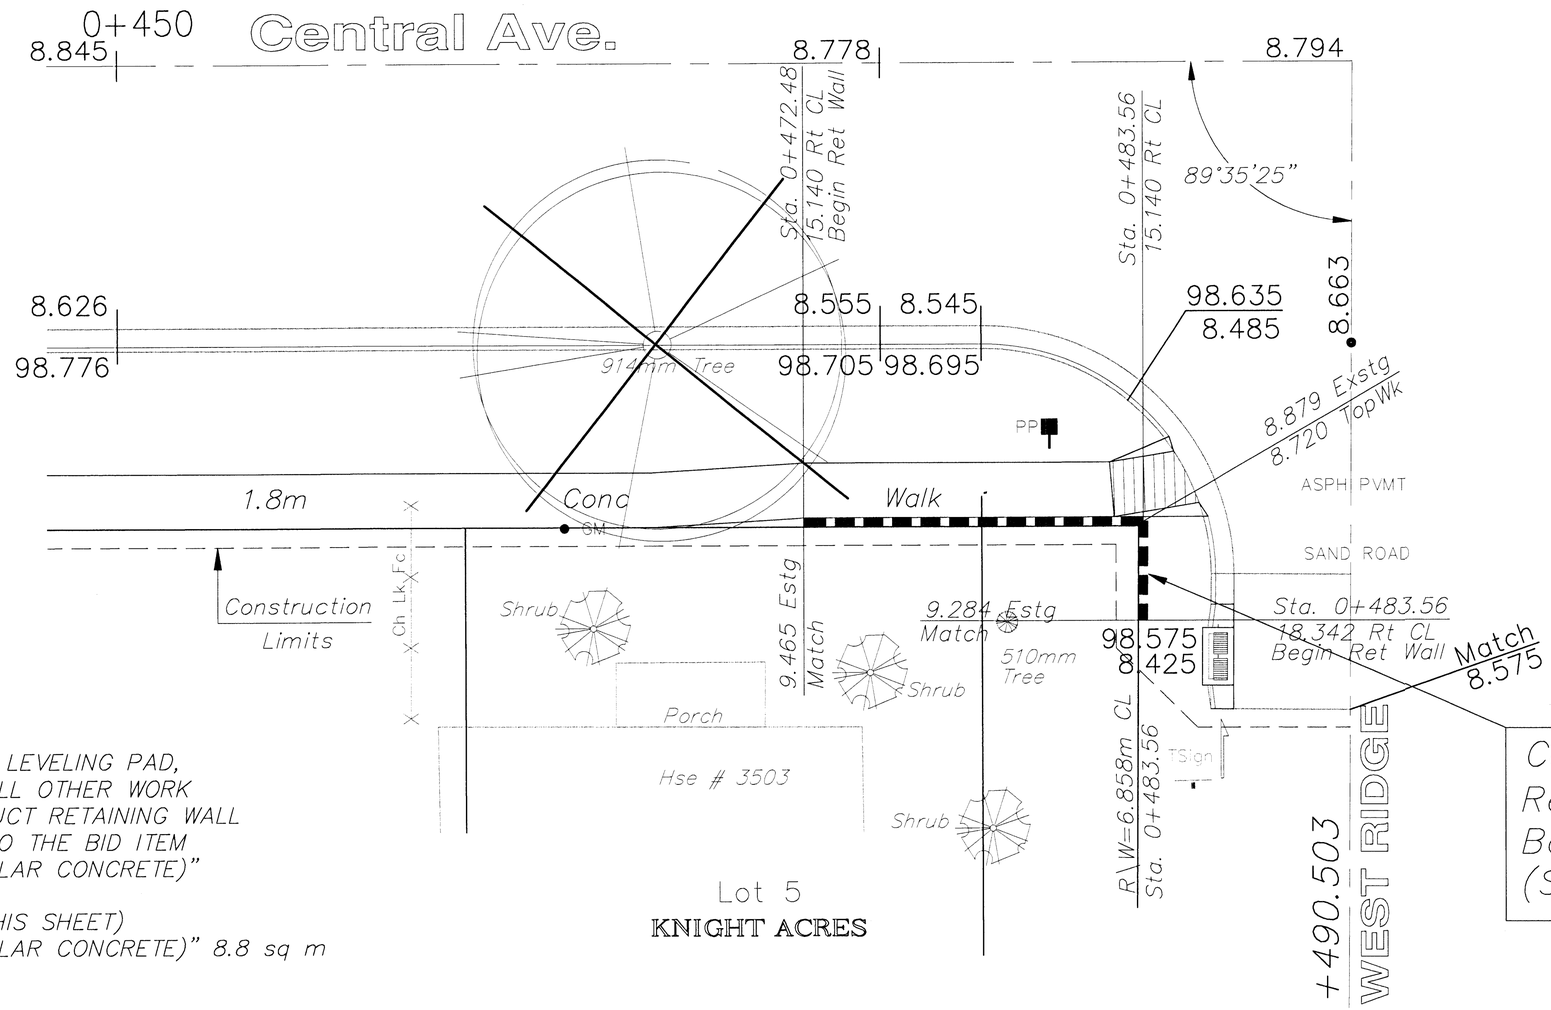

INSTALLATION, GRADING, LEVELING PAD, DRAIN TILE, ETC. AND ALL OTHER WORK NECESSARY TO CONSTRUCT RETAINING WALL SHALL BE SUBSIDIARY TO THE BID ITEM "RETAINING WALL (MODULAR CONCRETE)"

BID ITEM QUANTITIES (THIS SHEET)
"RETAINING WALL (MODULAR CONCRETE)" 8.8 sq m

Construct Modular Concrete Retaining Wall Along Back of Sidewalk as Shown. (See Details. Sheet No. 76)

0 1 2.5

1 0

Scale: 1:100 (Horizontal)
Scale: 1:20 (Vertical)
• = Iron

KDOT METRIC

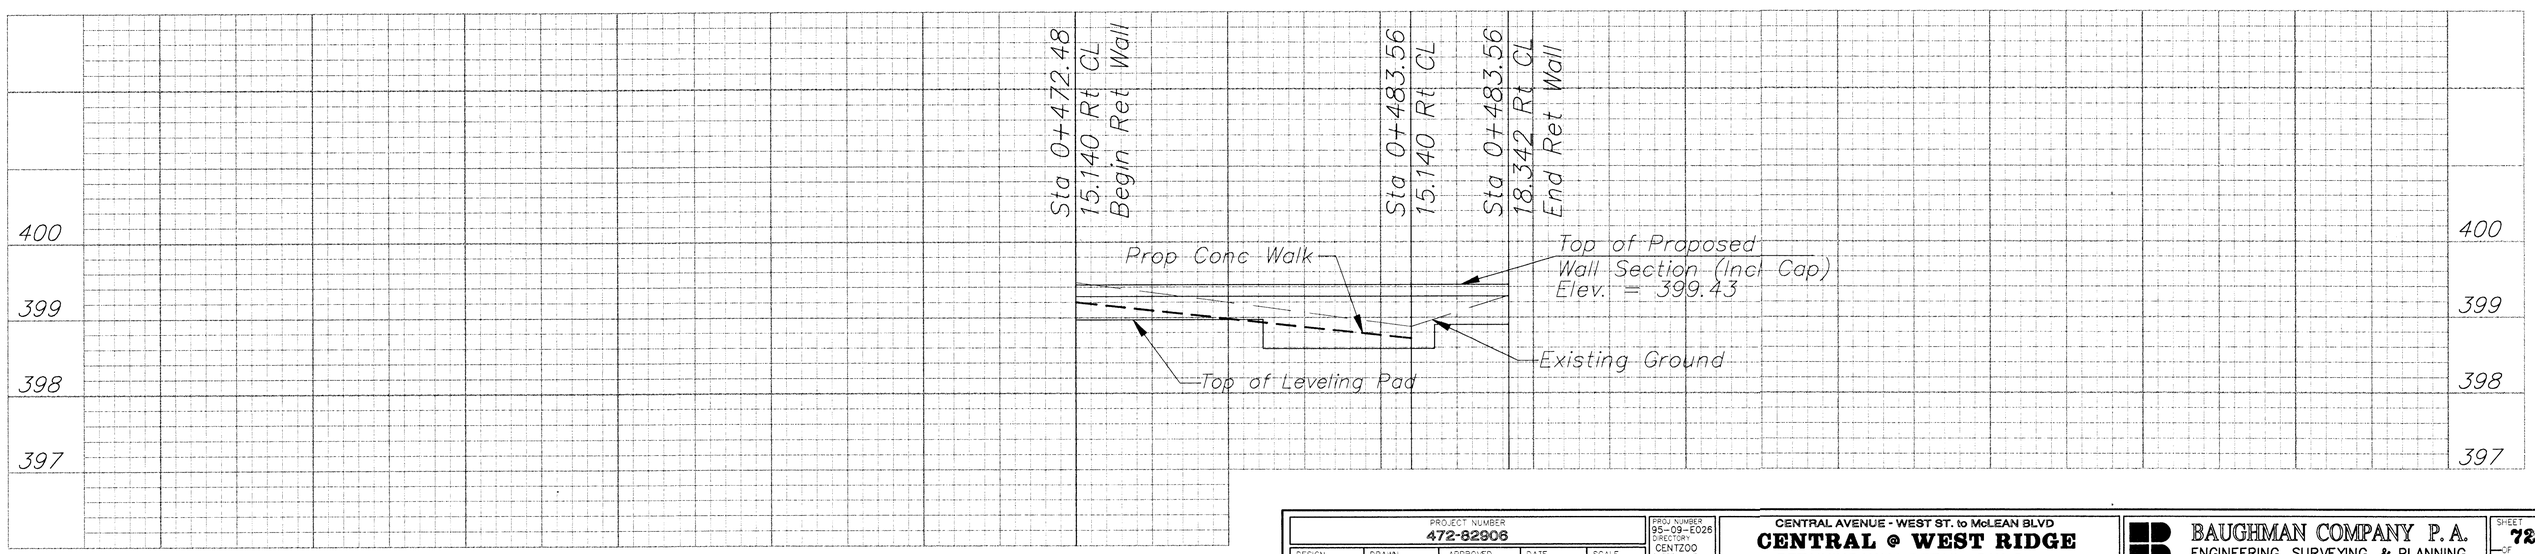

PROJECT NUMBER					PROJ NUMBER / DIRECTORY / SHEET NAME	CENTRAL AVENUE - WEST ST. to McLEAN BLVD	BAUGHMAN COMPANY P.A.	SHEET 72 OF 202
472-82906					95-09-E026 / CENTZOO / RETWALL1	CENTRAL @ WEST RIDGE	ENGINEERING, SURVEYING, & PLANNING	
DESIGN STAFF	DRAWN DJB	APPROVED JFB	DATE NOV98	SCALE SCALE		RETAINING WALL DETAIL - S.W. Corner	316-262-7271 • 315 ELLIS • WICHITA, KANSAS 67211	