FHWA REGION NO.	STATE	PROJECT NO.	FISCAL YEAR	SHEET NO.	TOTAL SHEETS
7	KANSAS	87N-0094-01	1998	139	202

1m 0 2m 5m

Scale: 1:200

• = Iron

KDOT METRIC

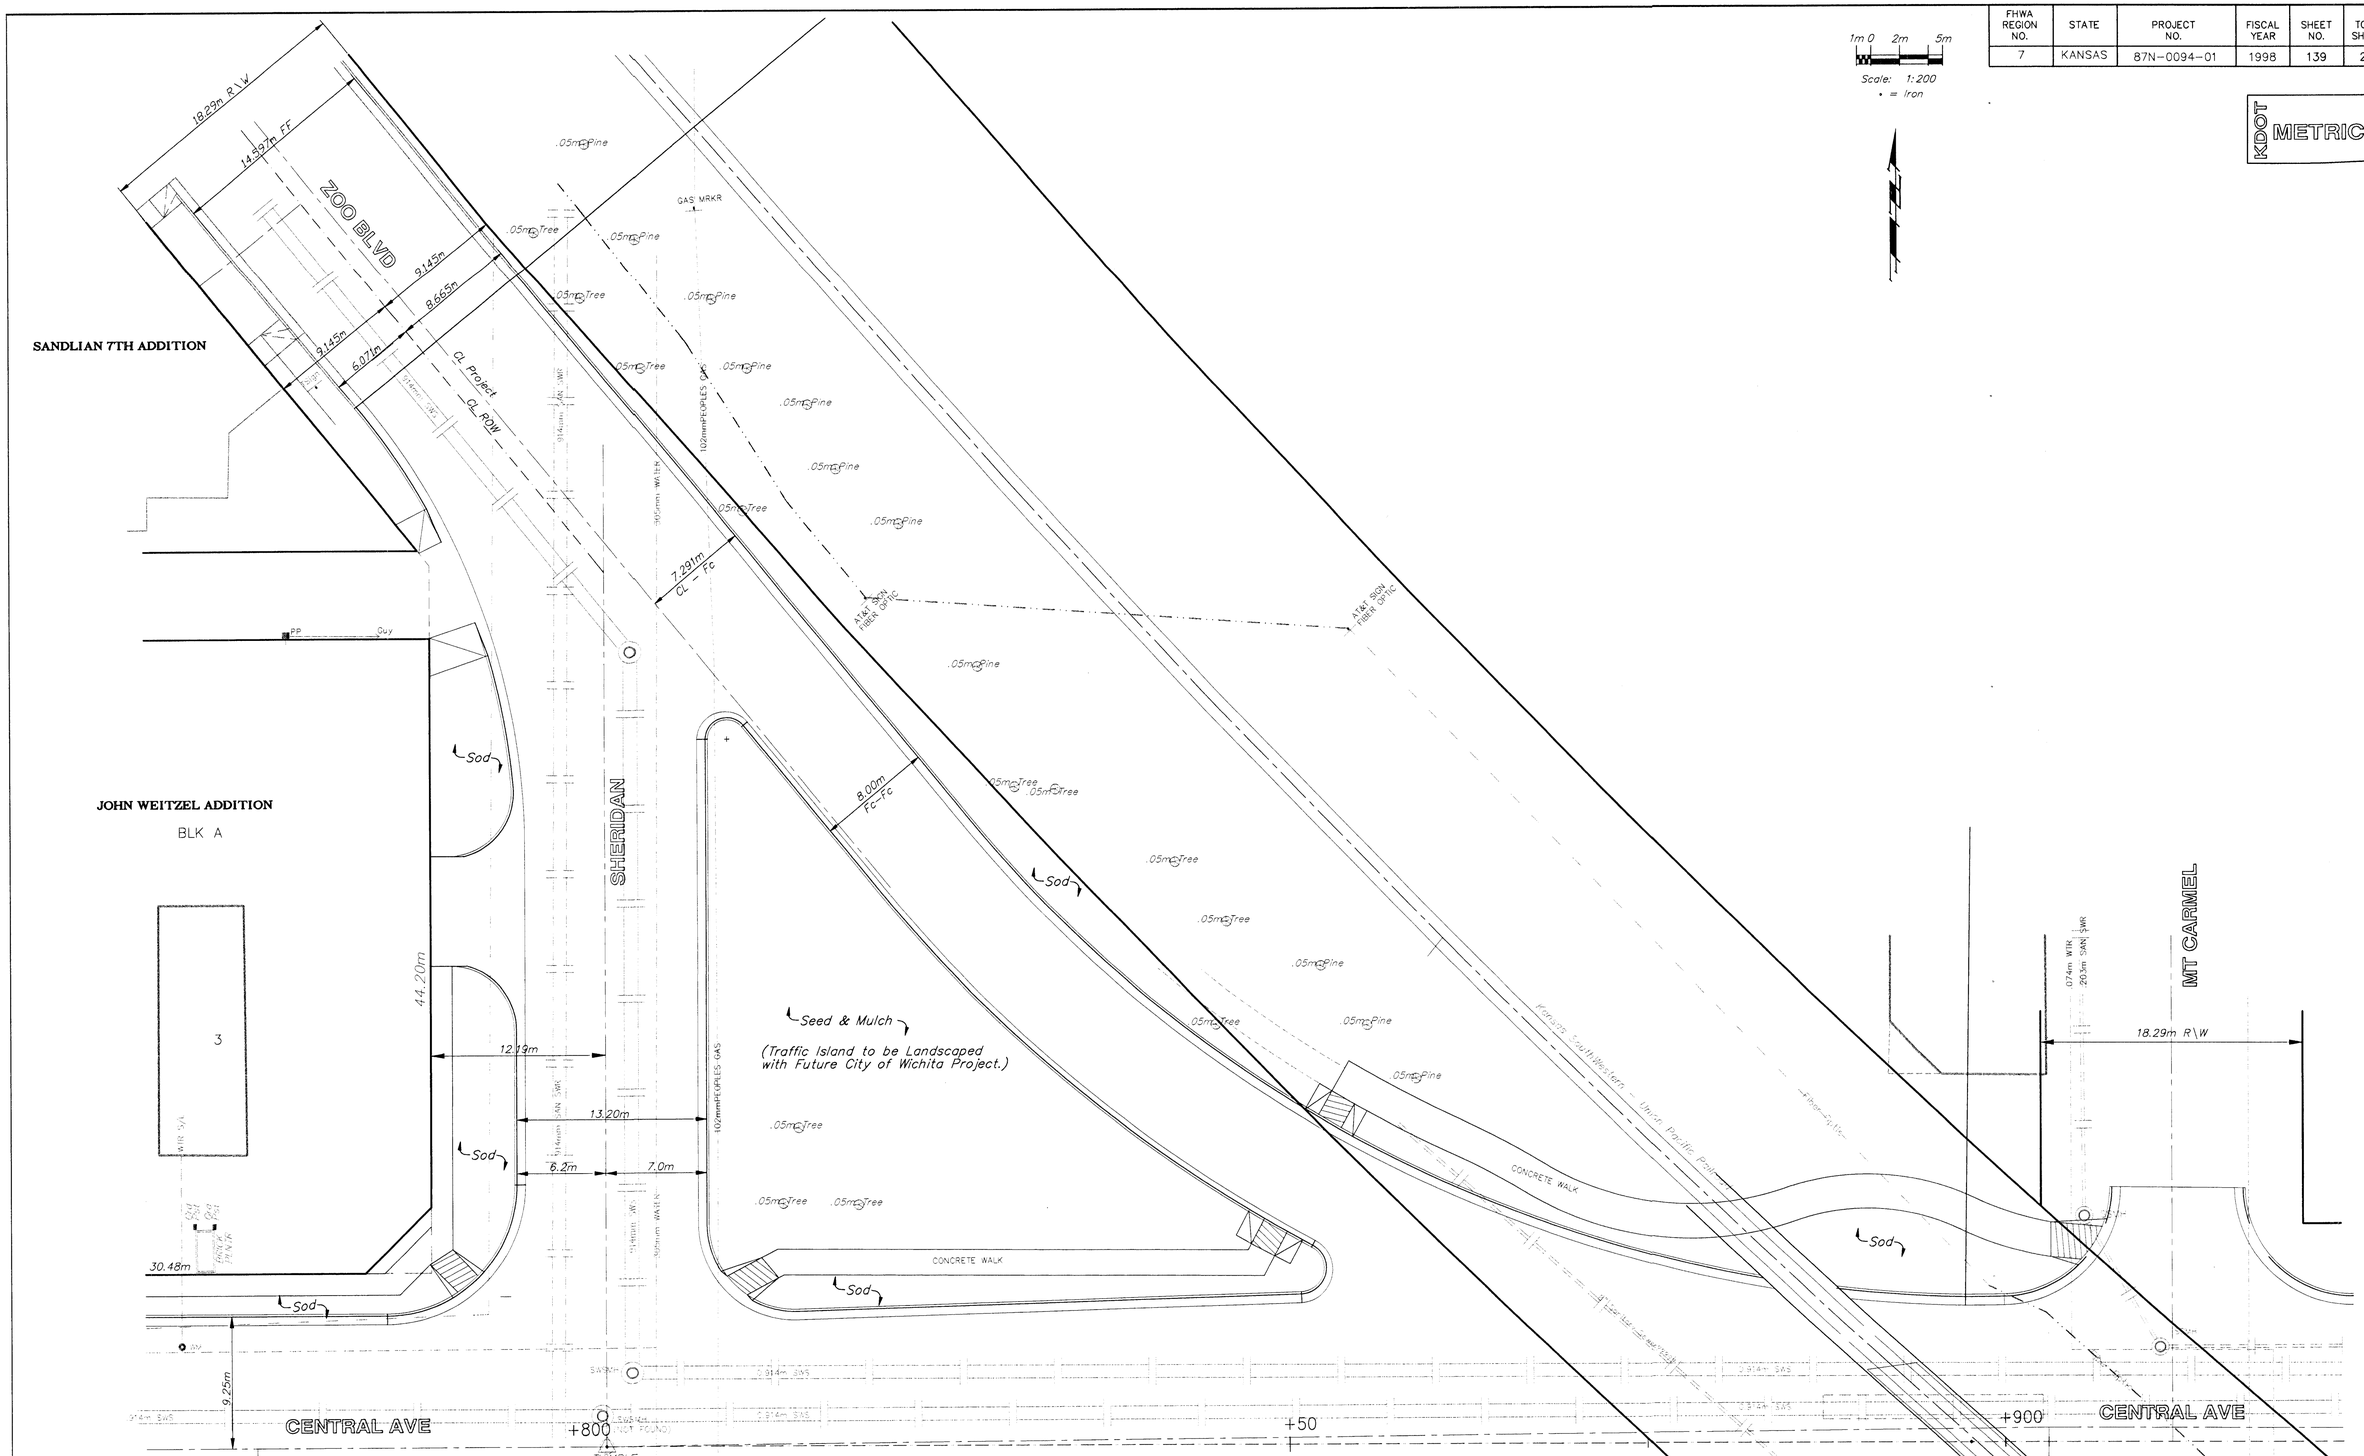

PROJECT NUMBER				
472 - 82906				
DESIGN	DRAWN	APPROVED	DATE	SCALE
JJL	KWR	PJM	NOV 98	NOTED

PROJ NUMBER 95 05 E026
DIRECTORY CENTZOO
SHEET NAME LSCAPE13

ZOO @ CENTRAL

LANDSCAPING PLANS

Free-flow RT Lane \ Central onto Zoo

BAUGHMAN COMPANY P.A.
ENGINEERING, SURVEYING, & PLANNING
316-262-7271 • 315 ELLIS • WICHITA, KANSAS 67211

SHEET 139 OF 202