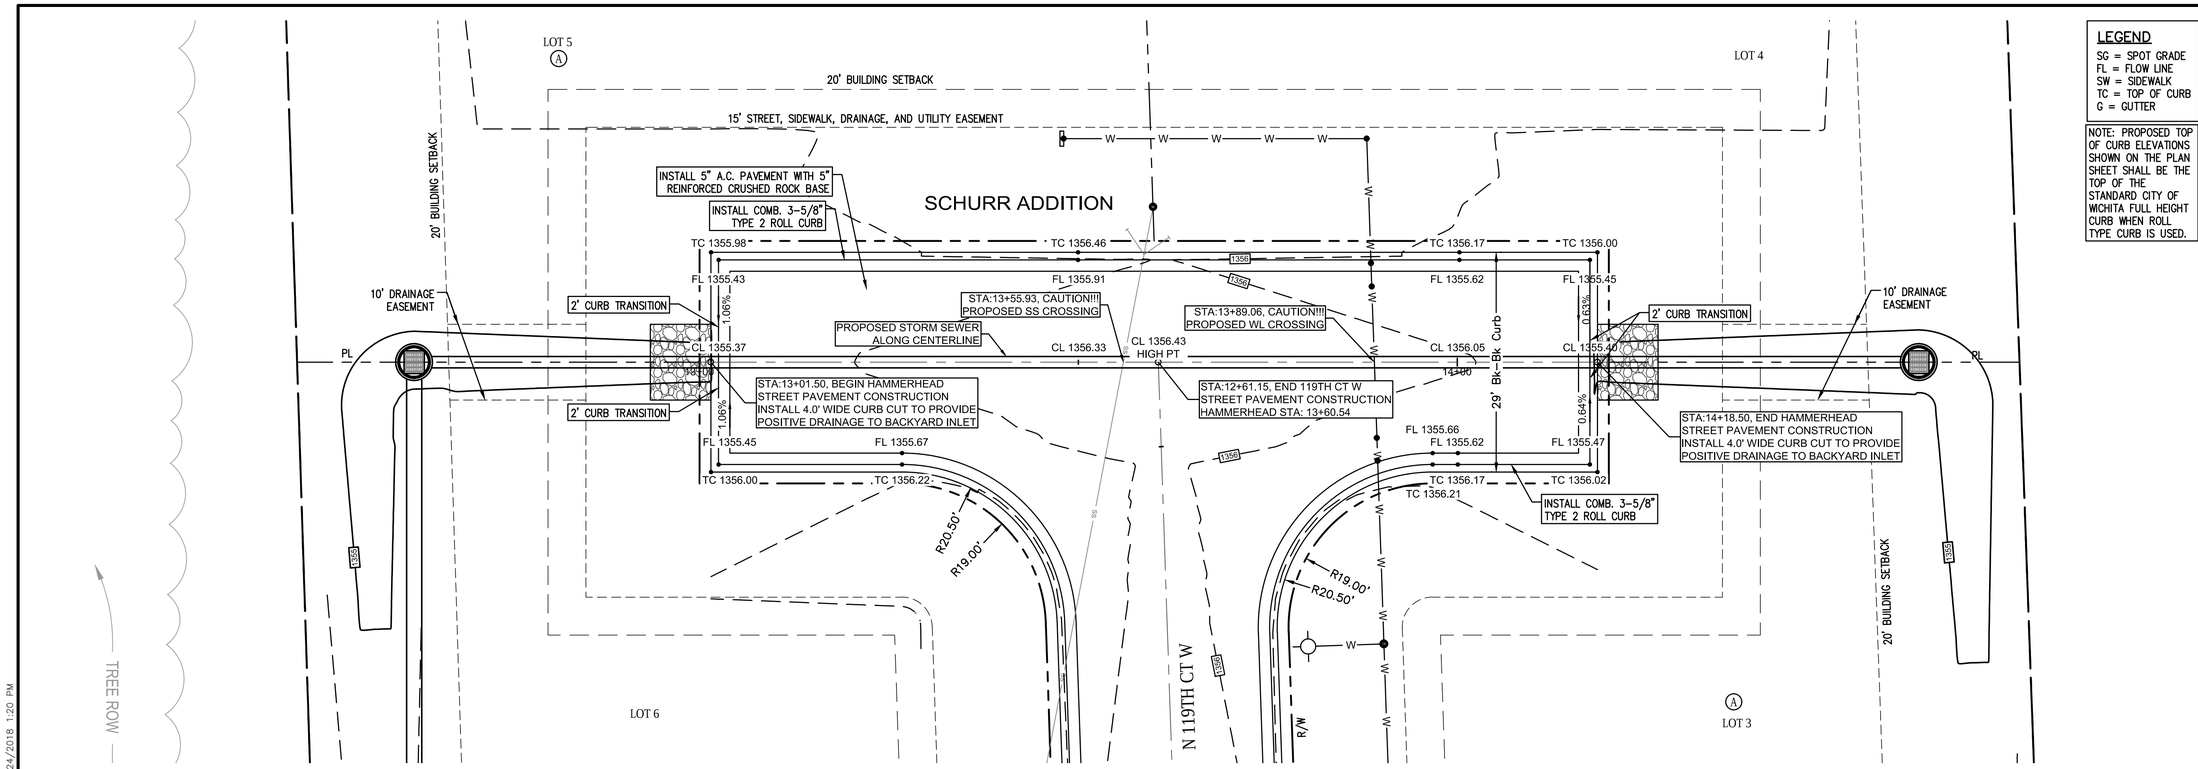


## LEGEND

SG = SPOT GRADE
FL = FLOW LINE
SW = SIDEWALK
TC = TOP OF CURB
G = GUTTER

NOTE: PROPOSED TOP OF CURB ELEVATIONS SHOWN ON THE PLAN SHEET SHALL BE THE TOP OF THE STANDARD CITY OF WICHITA FULL HEIGHT CURB WHEN ROLL TYPE CURB IS USED.

| REV. | DESCRIPTION | DATE |
|---|---|---|
| | | |

GRAPHIC SCALE
10' 0 10'
(IN FEET)
1"=10'

## Hammerhead Profile

HORIZONTAL SCALE: 1"=10'
VERTICAL SCALE: 1"=2.5'




# SCHURR ADDITION STREET IMPROVEMENTS

WICHITA, SEDGWICK COUNTY, KS


CERTIFIED ENGINEERING DESIGN, P.A.
CIVIL ENGINEERING SERVICES

1935 WEST MAPLE STREET
WICHITA, KANSAS 67213
PH.(316)262-8808 FAX.(316)262-1669

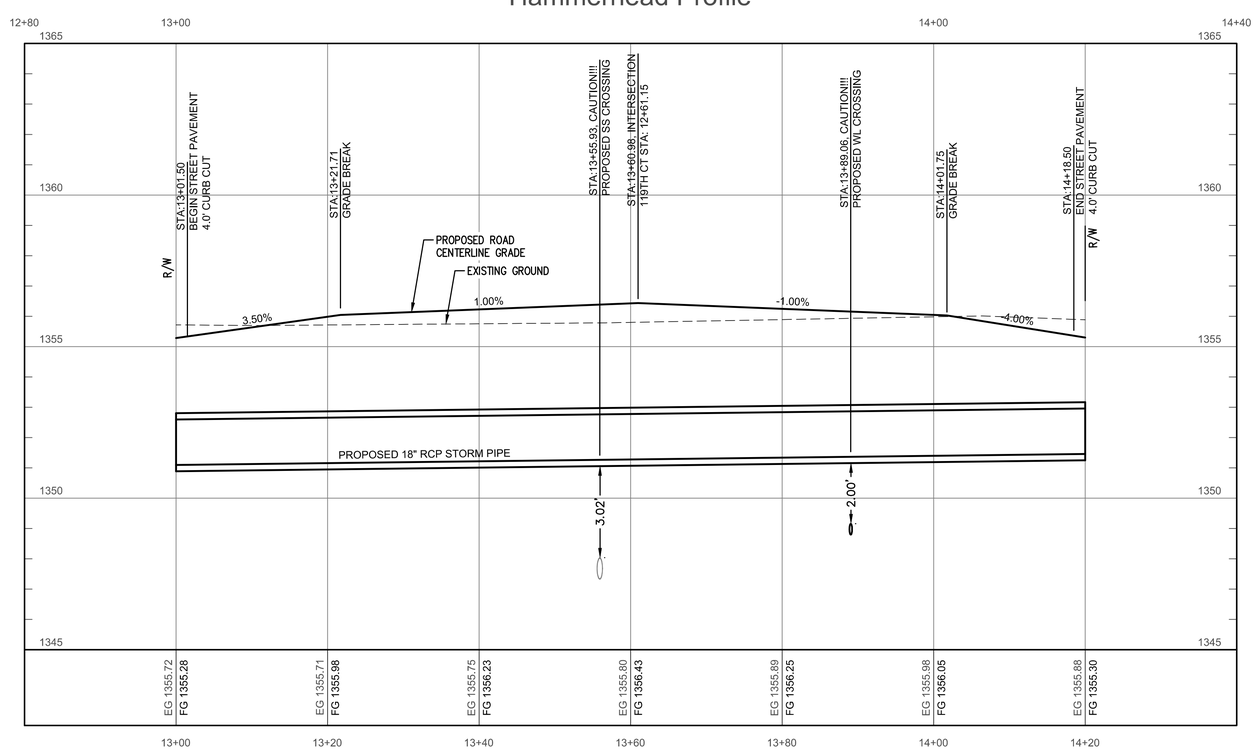
LOGAN J. MILLS LICENSED 24468 4-24-18 KANSAS PROFESSIONAL ENGINEER

PROJECT NO.: 20182509
ISSUE DATE: 04/24/18
CONTACT: H. FORAKER / L. MILLS
CHECKED BY: H. FORAKER / L. MILLS

**HAMMERHEAD PLAN & PROFILE**



FILE LOCATION: S:\Drawing Files\Projects\20182509\DWG\1Streets.dwg TAB NAME: Hammerhead Plan & Profile USER: casawyer SAVED: 4/24/2018 1:16 PM PLOTTED: 4/24/2018 1:20 PM