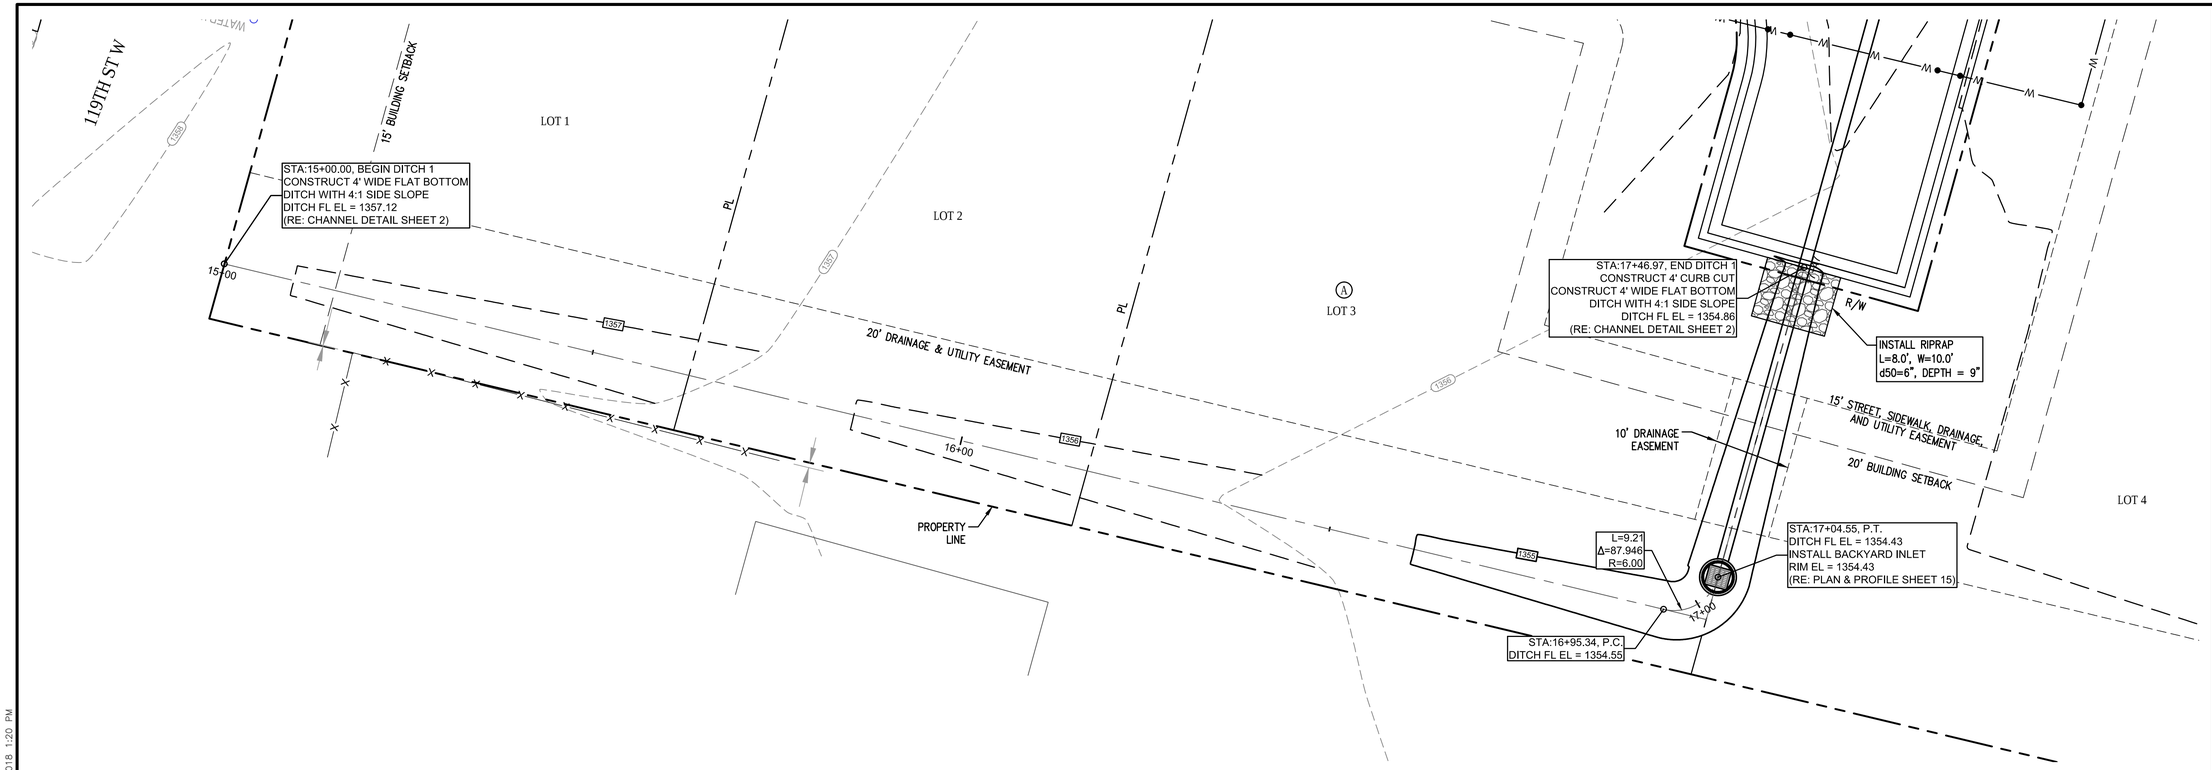

Ditch 1 Profile

HORIZONTAL SCALE: 1"=10'
VERTICAL SCALE: 1"=2.5'

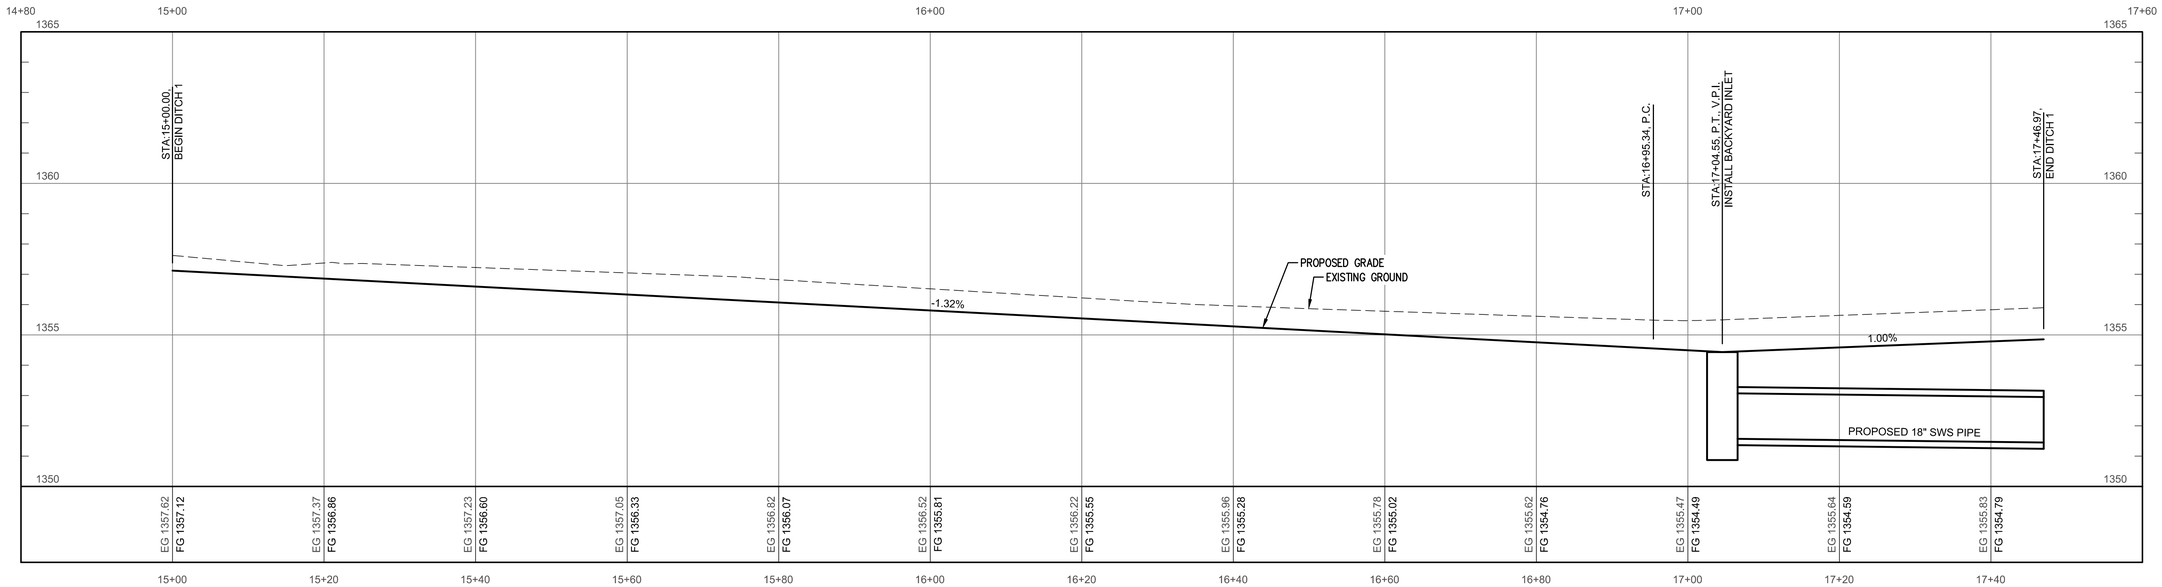

REV.	DESCRIPTION	DATE

GRAPHIC SCALE
10' 0 10'
(IN FEET)
1"=10'

SCHURR ADDITION STREET IMPROVEMENTS

WICHITA, SEDGWICK COUNTY, KS

CERTIFIED ENGINEERING DESIGN, P.A.
CIVIL ENGINEERING SERVICES

1935 WEST MAPLE STREET
WICHITA, KANSAS 67213
PH.(316)262-8808 FAX.(316)262-1669

LOGAN J. MILLS LICENSED 24468 4-24-18 KANSAS PROFESSIONAL ENGINEER

PROJECT NO.: 20182509
ISSUE DATE: 04/24/18
CONTACT: H. FORAKER / L. MILLS
CHECKED BY: H. FORAKER / L. MILLS

DITCH 1 PLAN & PROFILE

FILE LOCATION: S:\Drawing Files\Projects\20182509\DWG\1Streets.dwg TAB NAME: Ditch 1 Plan & Profile USER:cassawyer SAVED:4/24/2018 1:16 PM PLOTTED:4/24/2018 1:20 PM