

FHWA REGION NO.	STATE	PROJECT NO.	FISCAL YEAR	SHEET NO.	TOTAL SHEETS
7	KANSAS	87N-0094-01	1998	166	202

2m 0 4m 10m


Scale: 1:400

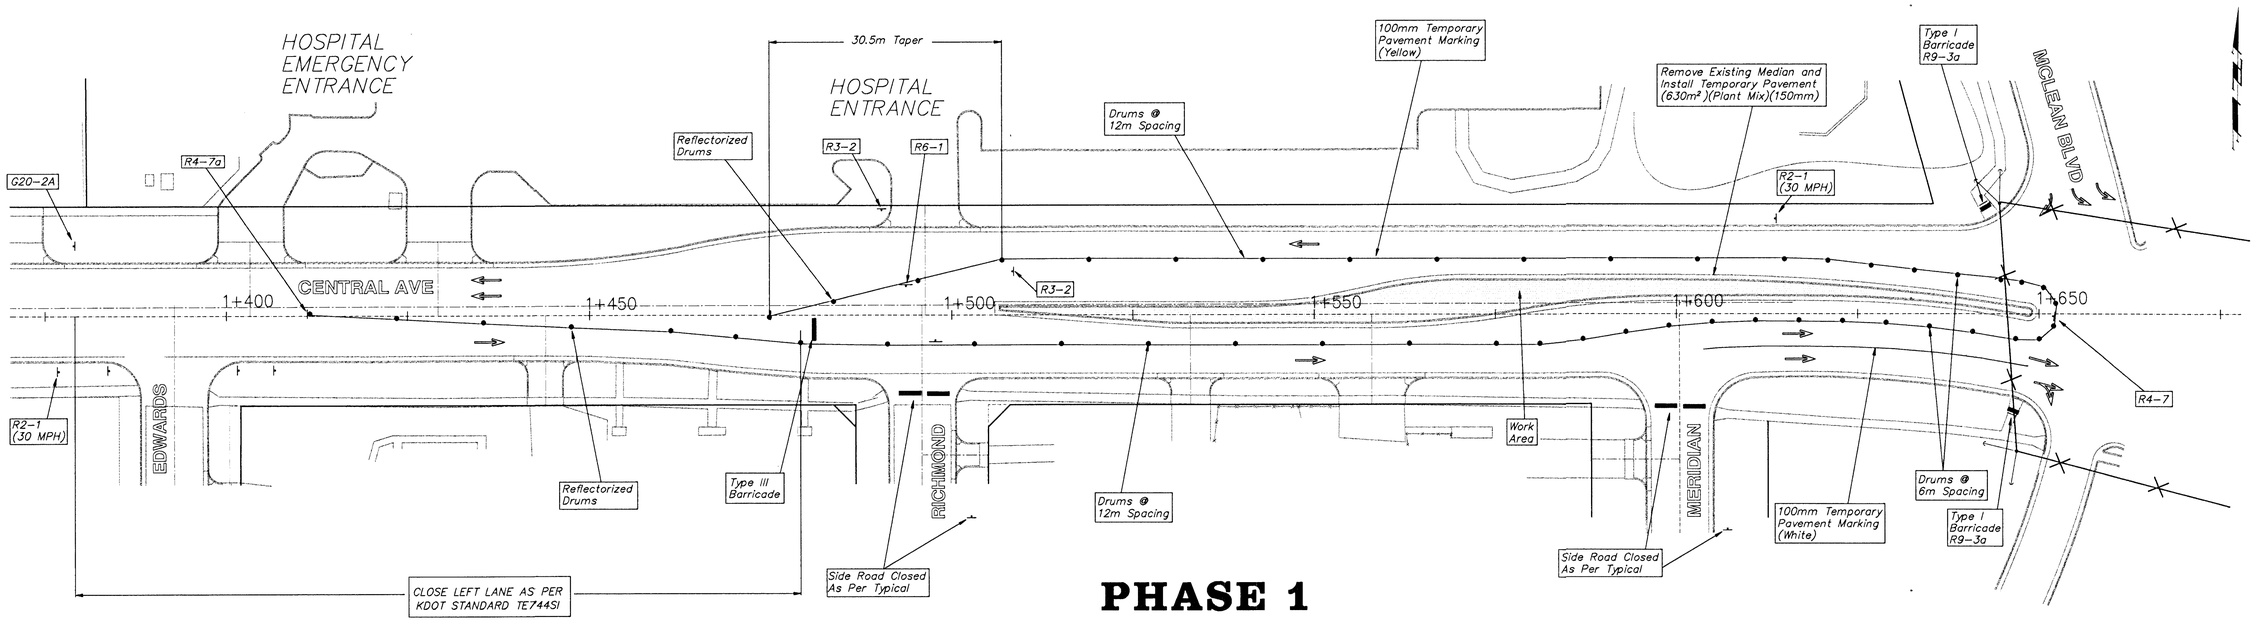

PHASE 1

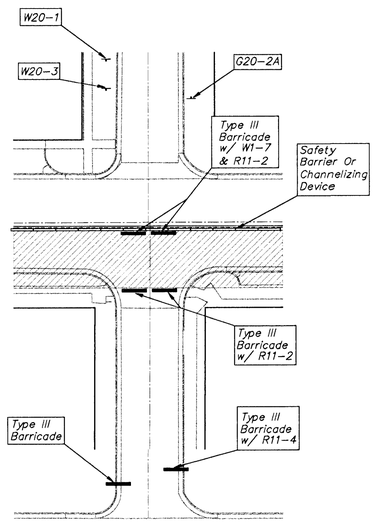

Typical Side Road Closed

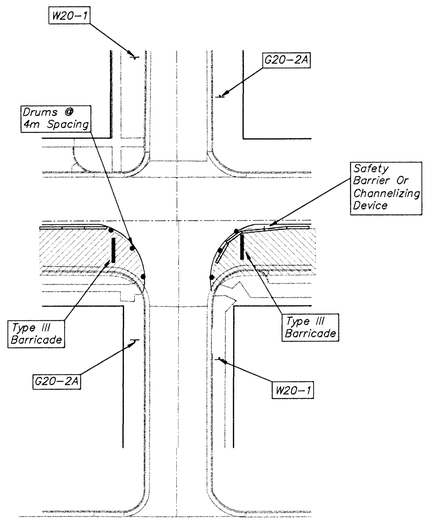

Typical Side Road Open

LEGEND

- Work Area
- Median Removal w/ Temporary Pavement
- Drum or Tubular Marker
- Conc Safety Barrier (Type I)
- Type III Barricade
- Traffic Flow Pattern

KDOT METRIC

PROJECT NUMBER 472-82906					PROJ NUMBER 95-05-E028 DIRECTORY CENT200 SHEET NAME CONSEQ1	CENTRAL & MCLEAN INTERSECTION TRAFFIC CONTROL	BAUGHMAN COMPANY P.A. ENGINEERING, SURVEYING, & PLANNING 316-262-7271 • 315 ELLIS • WICHITA, KANSAS 67211	SHEET 166 OF 202
DESIGN JFB	DRAWN TA / DB	APPROVED JFB	DATE NOV 98	SCALE NOTED				