FHWA REGION NO.	STATE	PROJECT NO.	FISCAL YEAR	SHEET NO.	TOTAL SHEETS
7	KANSAS	87N-0094-01	1998	168	202

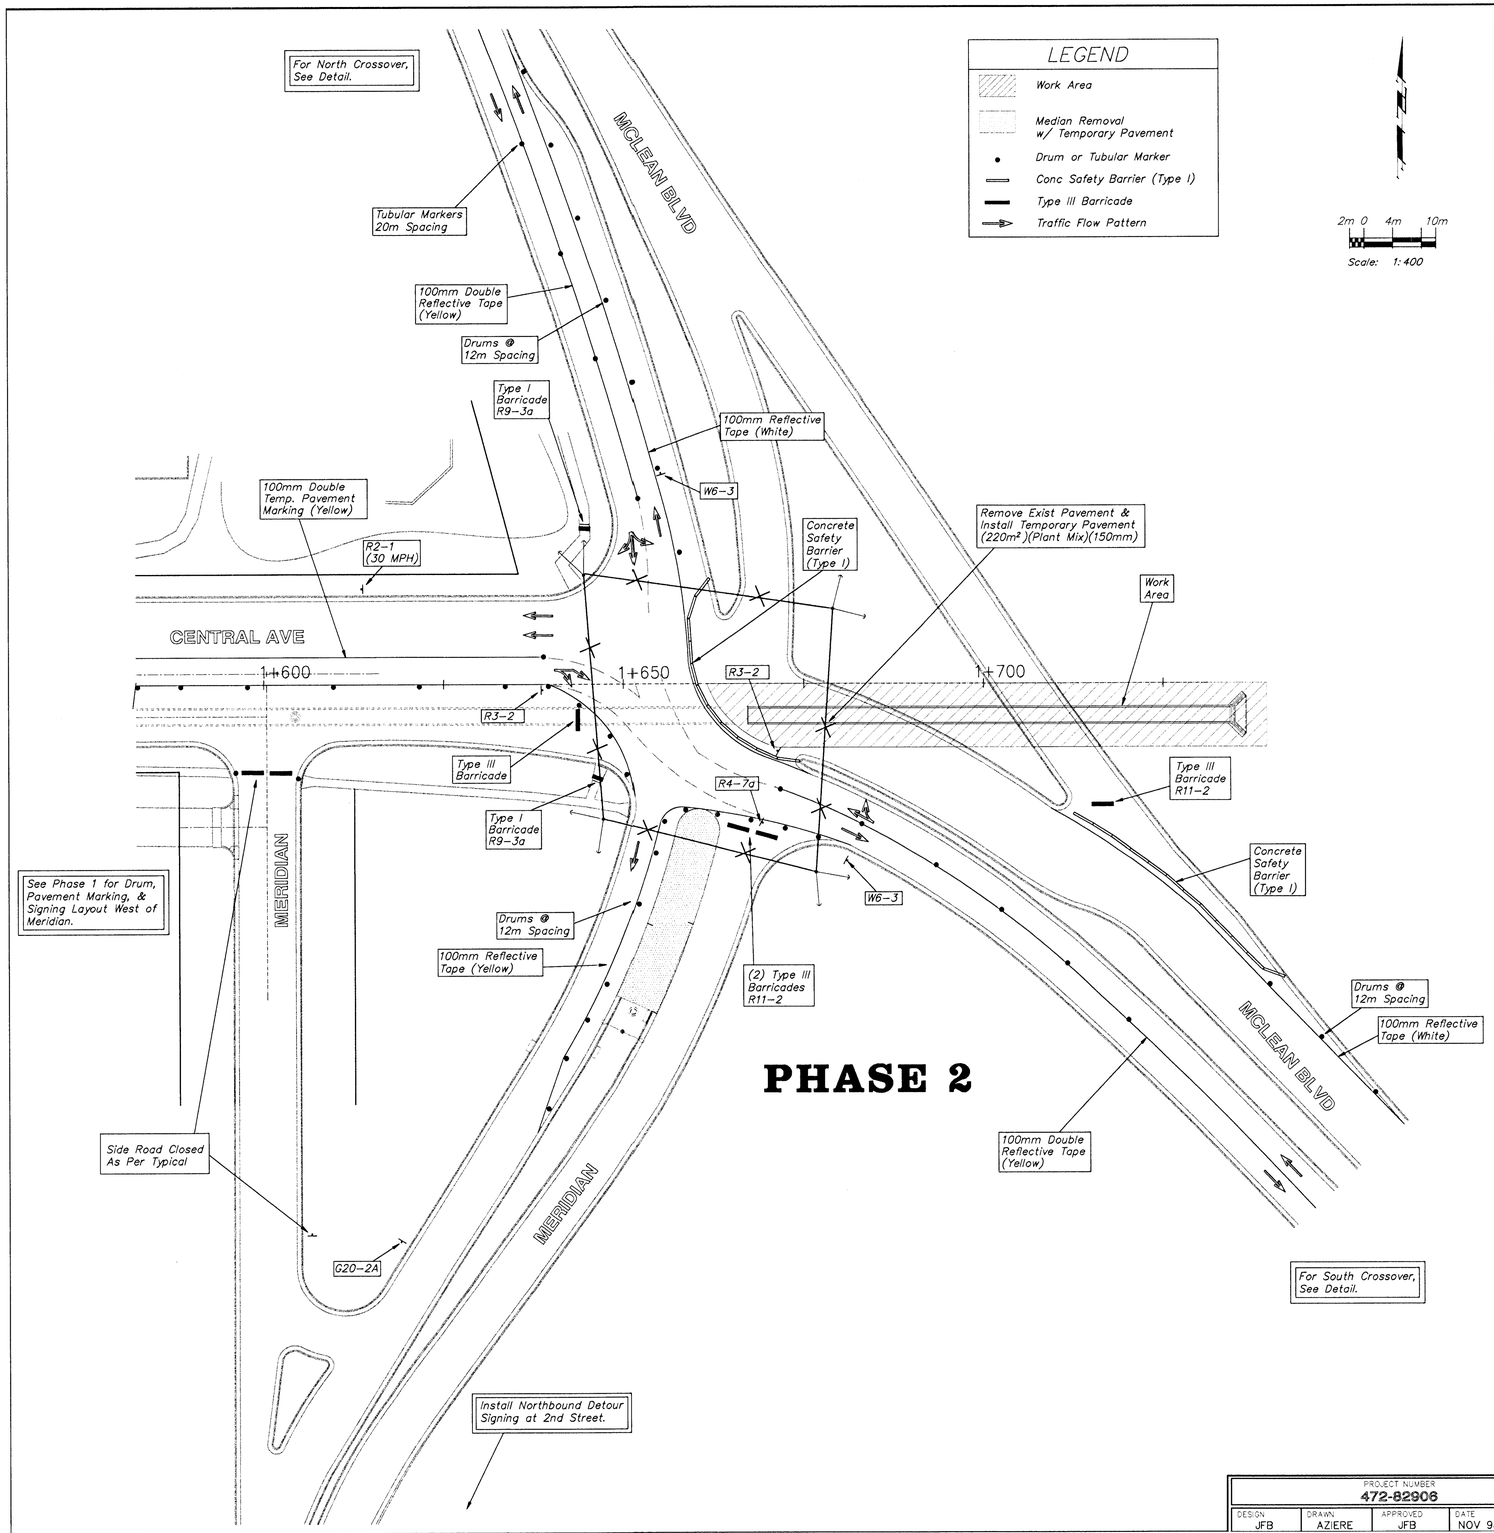

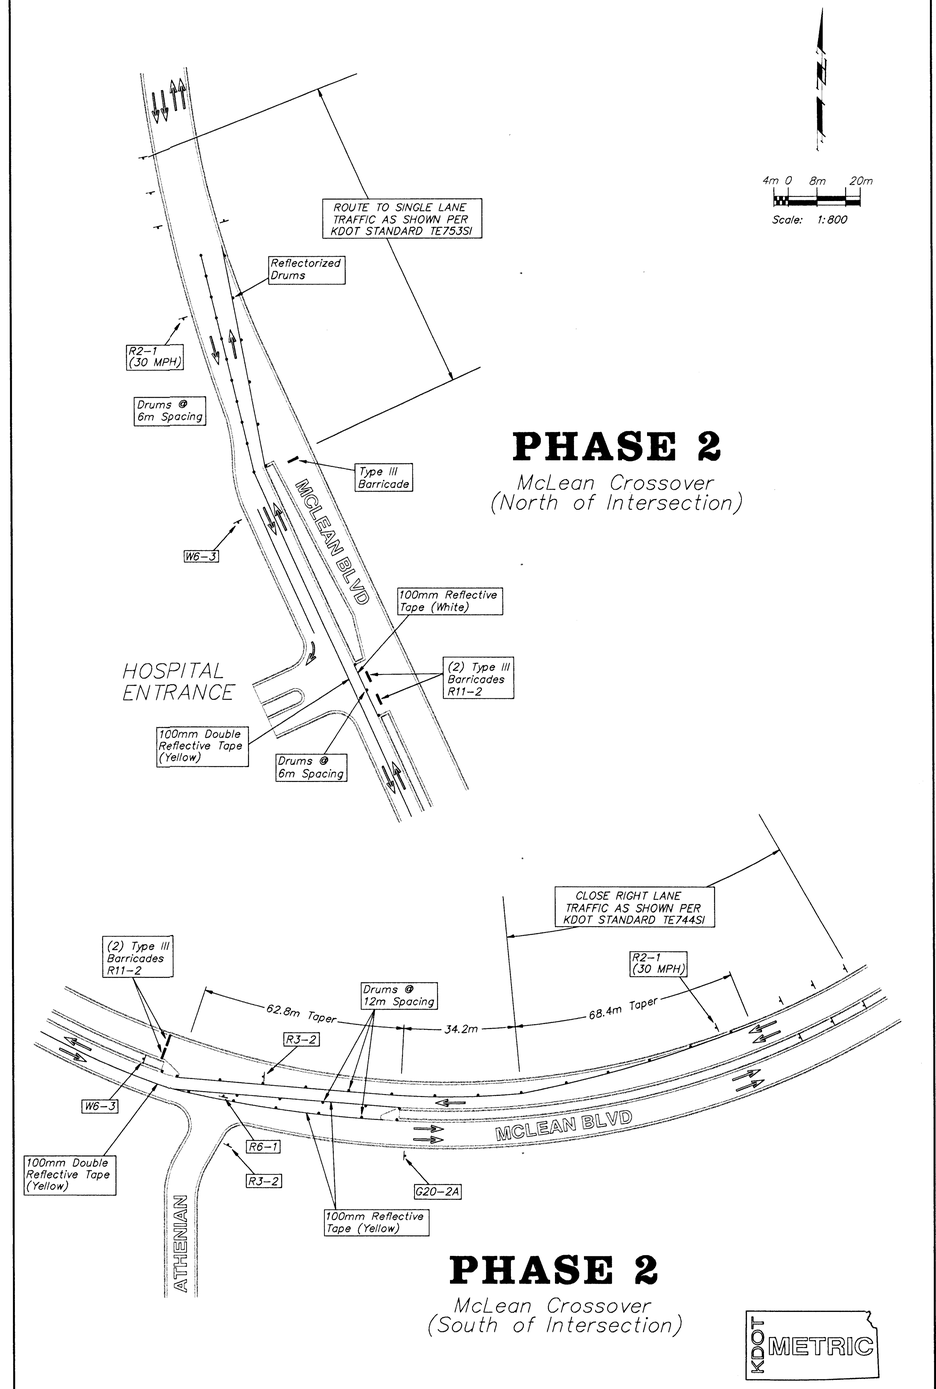

PROJECT NUMBER				
472-82906				
DESIGN: JFB	DRAWN: AZIERE	APPROVED: JFB	DATE: NOV 98	SCALE: NOTED

PROJ NUMBER 95-05-E026
DIRECTORY: CENTZOO
SHEET NAME: CONSE02

CENTRAL & MCLEAN INTERSECTION
TRAFFIC CONTROL

BAUGHMAN COMPANY P.A.
ENGINEERING, SURVEYING, & PLANNING
316-262-7271 • 315 ELLIS • WICHITA, KANSAS 67211

SHEET 168 OF 202