FHWA REGION NO.	STATE	PROJECT NO.	FISCAL YEAR	SHEET NO.	TOTAL SHEETS
7	KANSAS	87N-0094-01	1998	174	202

LEGEND

- Work Area
- Drum or Tubular Marker
- Type III Barricade
- Arrow Display
- Traffic Flow Pattern

10m 0 20m 50m

Scale: 1:1500

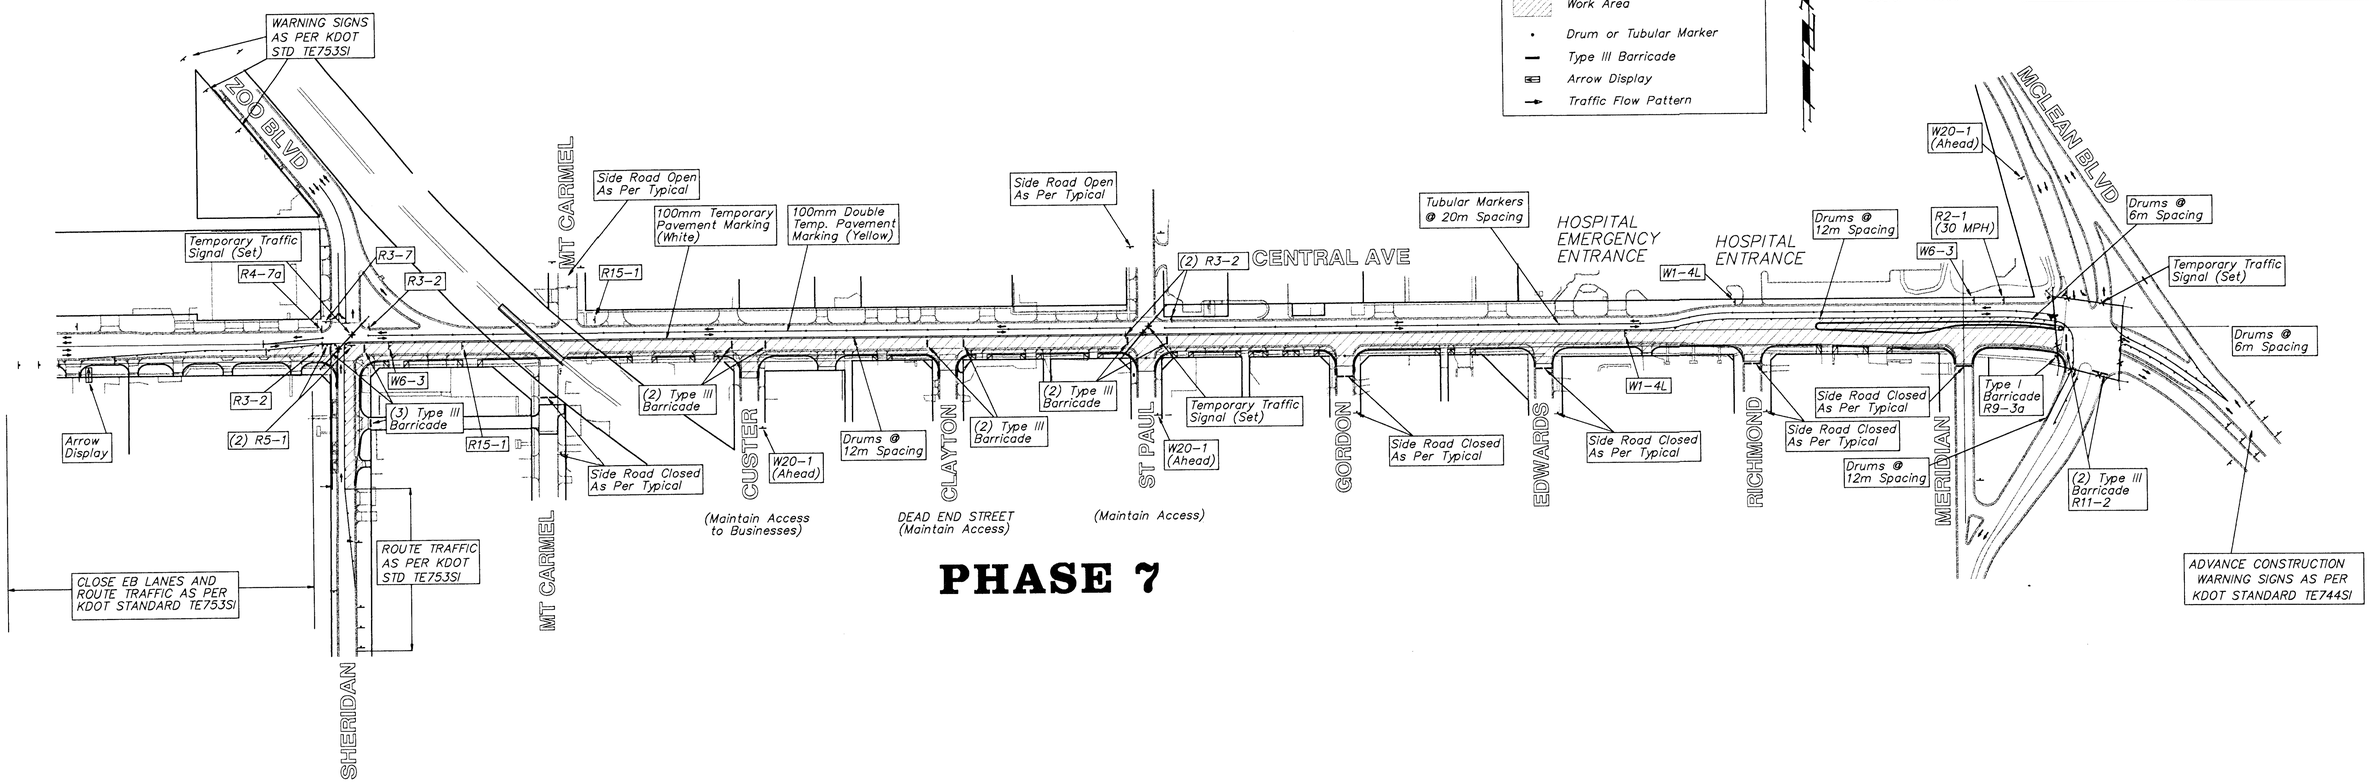

PHASE 7

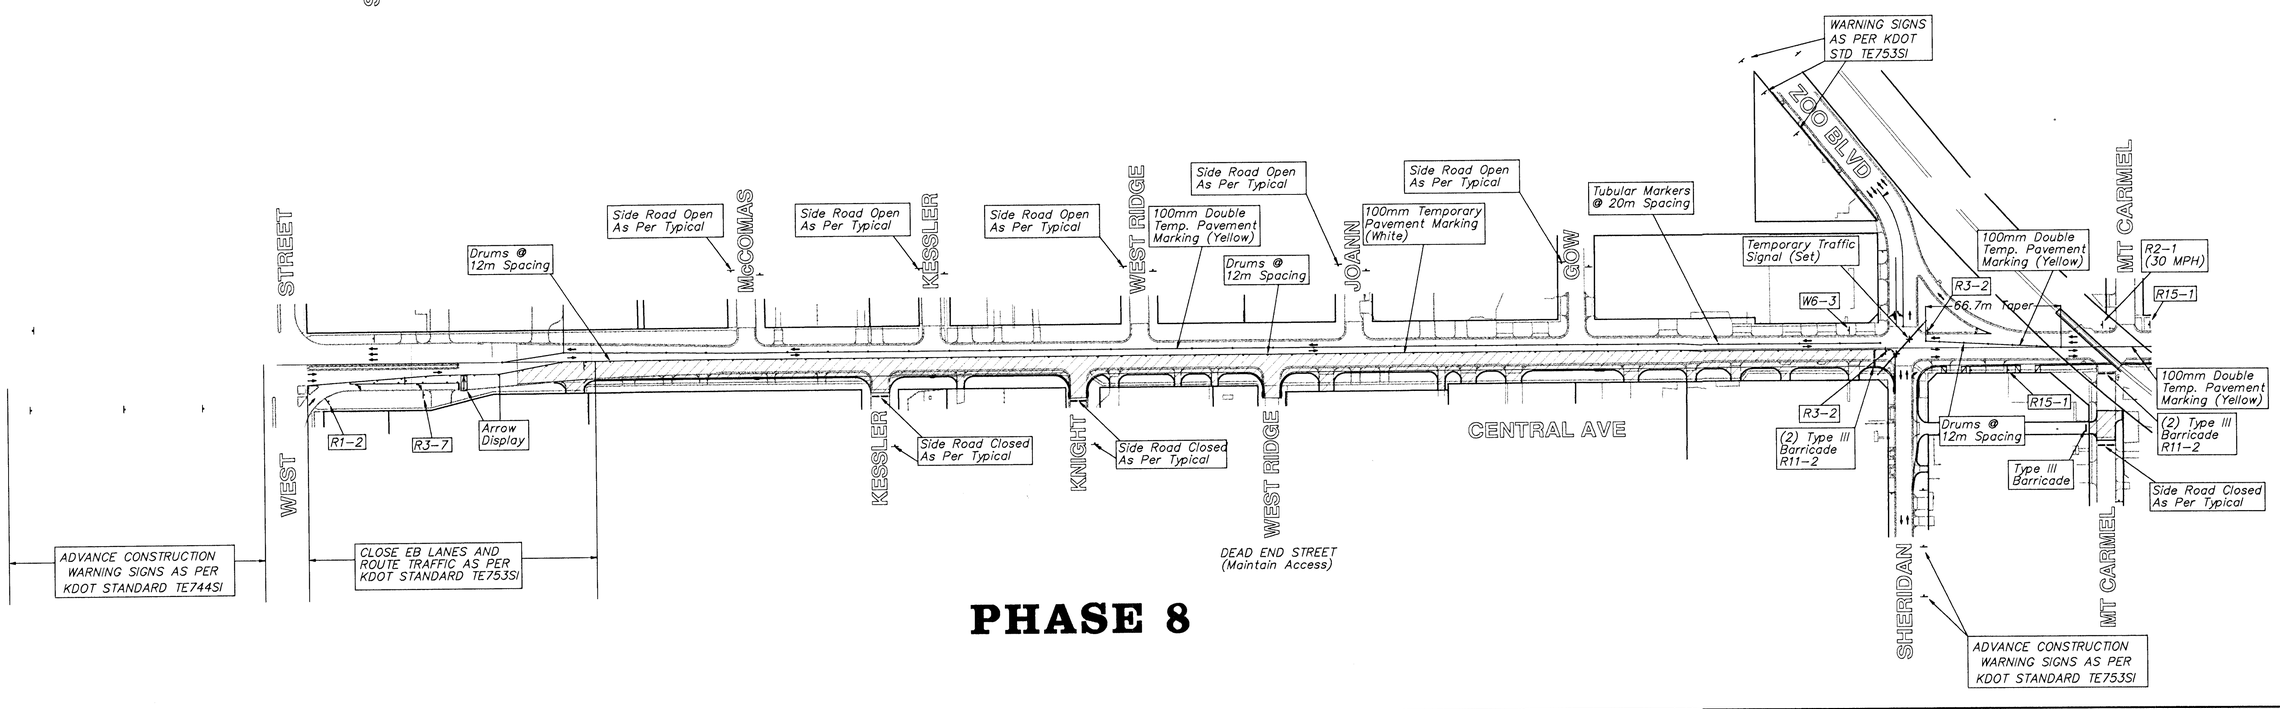

PHASE 8

KDOT METRIC

PROJECT NUMBER				
472-82906				
DESIGN	DRAWN	APPROVED	DATE	SCALE
JFB	AZIERE	JFB	NOV 98	NOTED

PROJ NUMBER 95-05-E026
DIRECTORY CENTZOO
SHEET NAME CONSEQ8

CENTRAL AVENUE
TRAFFIC CONTROL

BAUGHMAN COMPANY P.A.
ENGINEERING, SURVEYING, & PLANNING
316-262-7271 • 315 ELLIS • WICHITA, KANSAS 67211

SHEET 174 OF 202