
FHWA REGION NO.	STATE	PROJECT NUMBER	FISCAL YEAR	SHEET NUMBER	TOTAL SHEETS
7	KANSAS	87 N-0189-01	2001	19	105

BY	DATE
REFERENCES NOTED	
REFERENCES CHECKED	

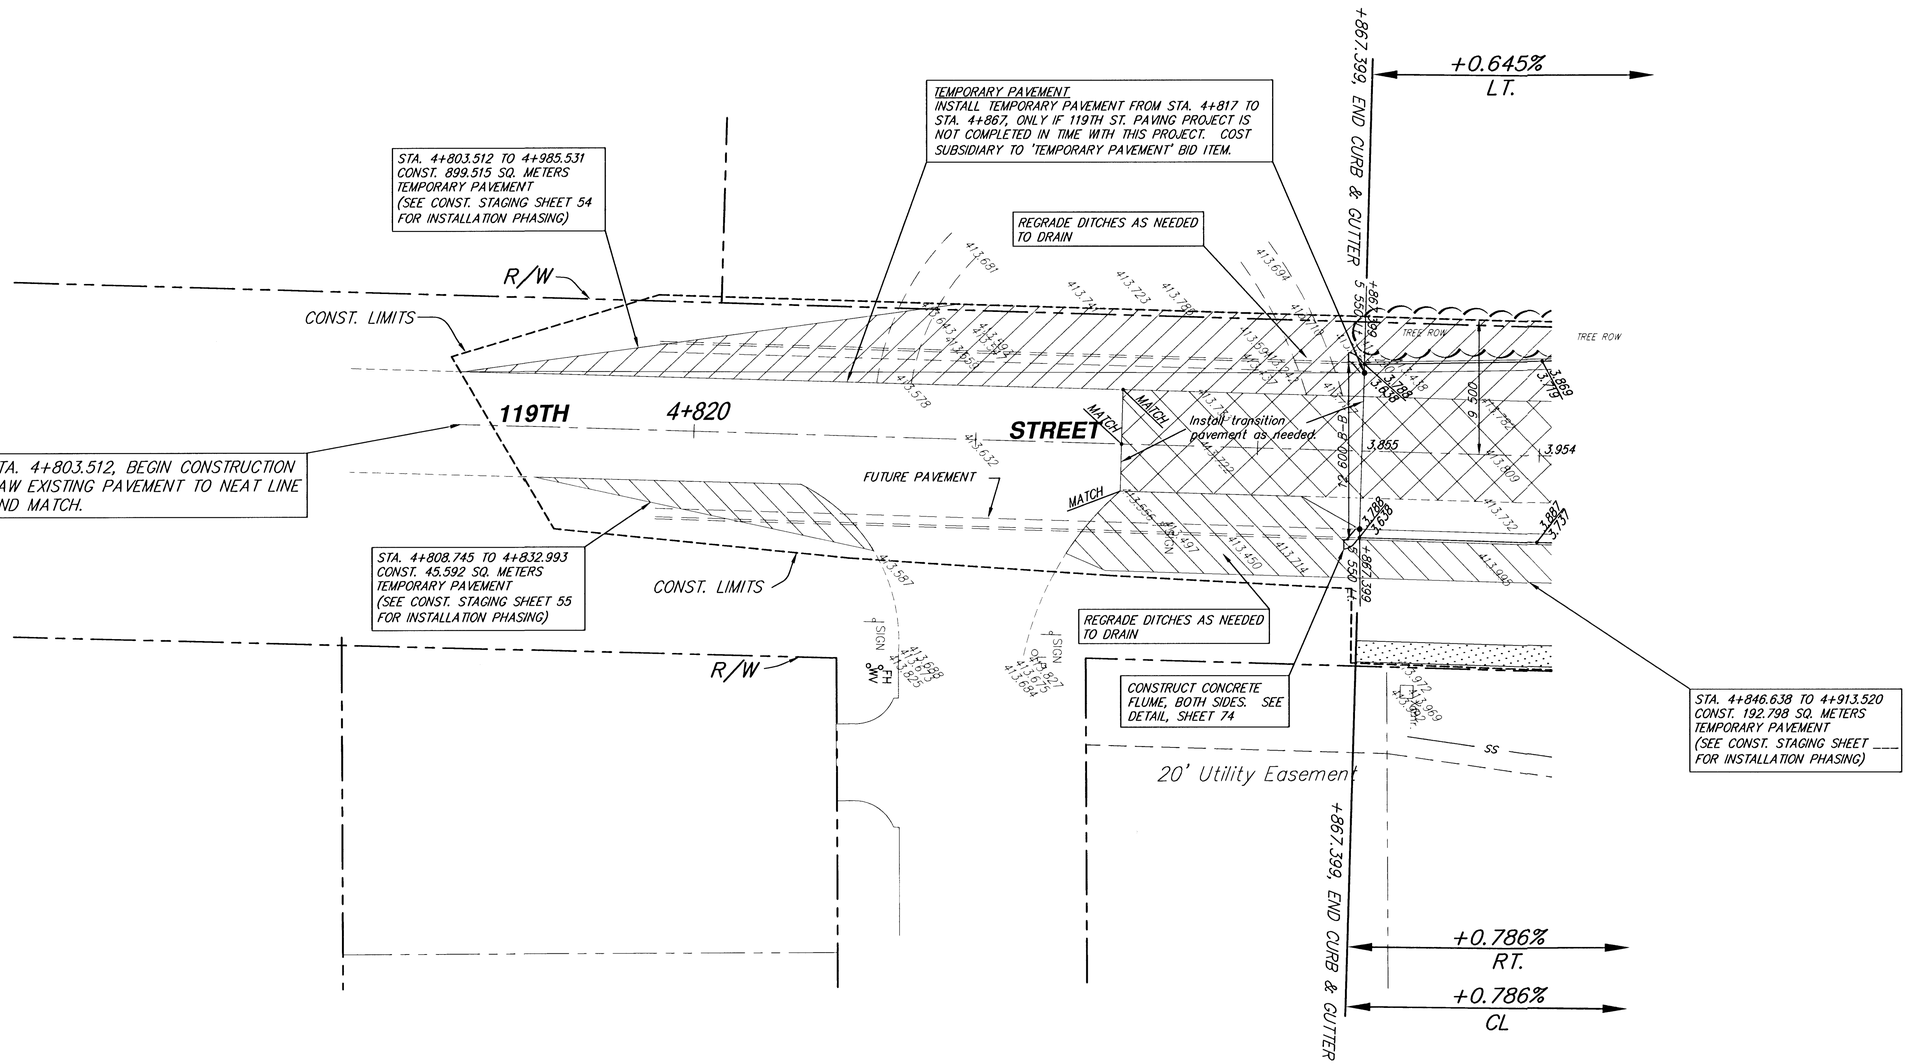

SRB

SCALE

5 0 5 10

PLAN: Lat. & Long. (meters)

119th Street
STATION 4+803.512 TO STATION 4+860

SRB 924 NORTH MAIN WICHITA, KANSAS 67203 www.srb1.com
316-264-8008 FAX 264-4821 E-Mail: srb@srb1.com
SAVOY, RUGGLES & BOHM, P.A.
ENGINEERING & SURVEYING

REVISED

PROJECT NUMBER 472-83138

DRAWN	DESIGN	REVIEW	DATE	UTILITY	SRB JOB
TEB	MWS		May 31, 2001		1478T

SHEET NO. 19
TOTAL SHEETS 105