

FHWA REGION NO.	STATE	PROJECT NUMBER	FISCAL YEAR	SHEET NUMBER	TOTAL SHEETS
7	KANSAS	87 N-0189-01	2001	38	105

BY	DATE
REFERENCES NOTED	
REFERENCES CHECKED	

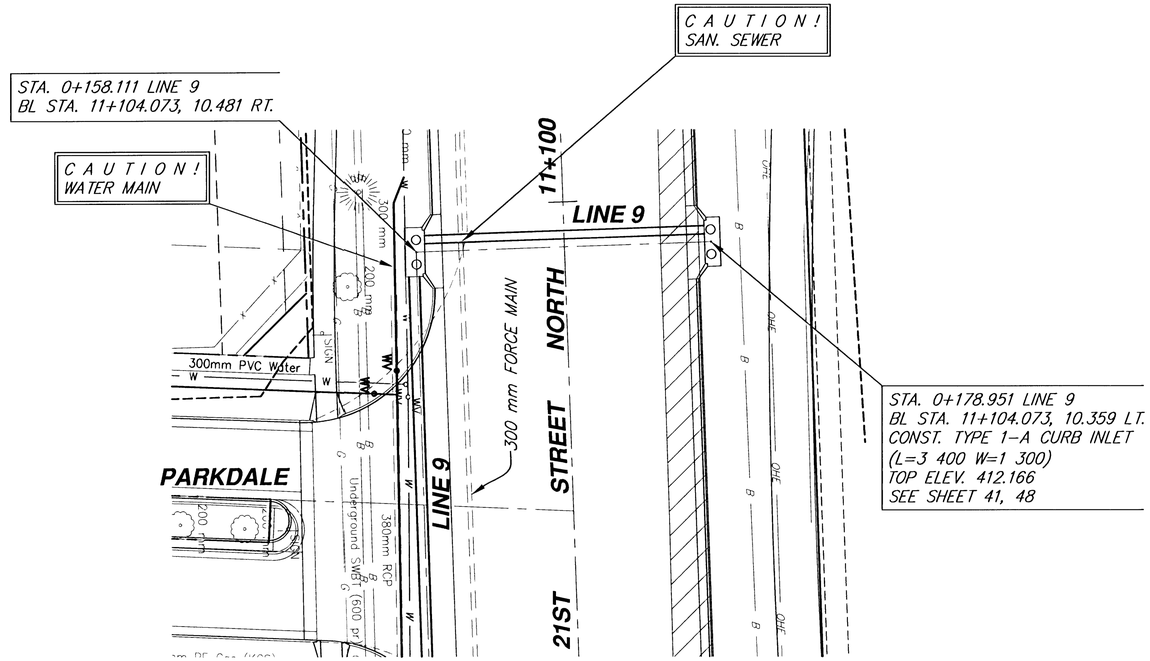

SRB

SCALE: 1:200 HORIZ.
1:20 VERT.

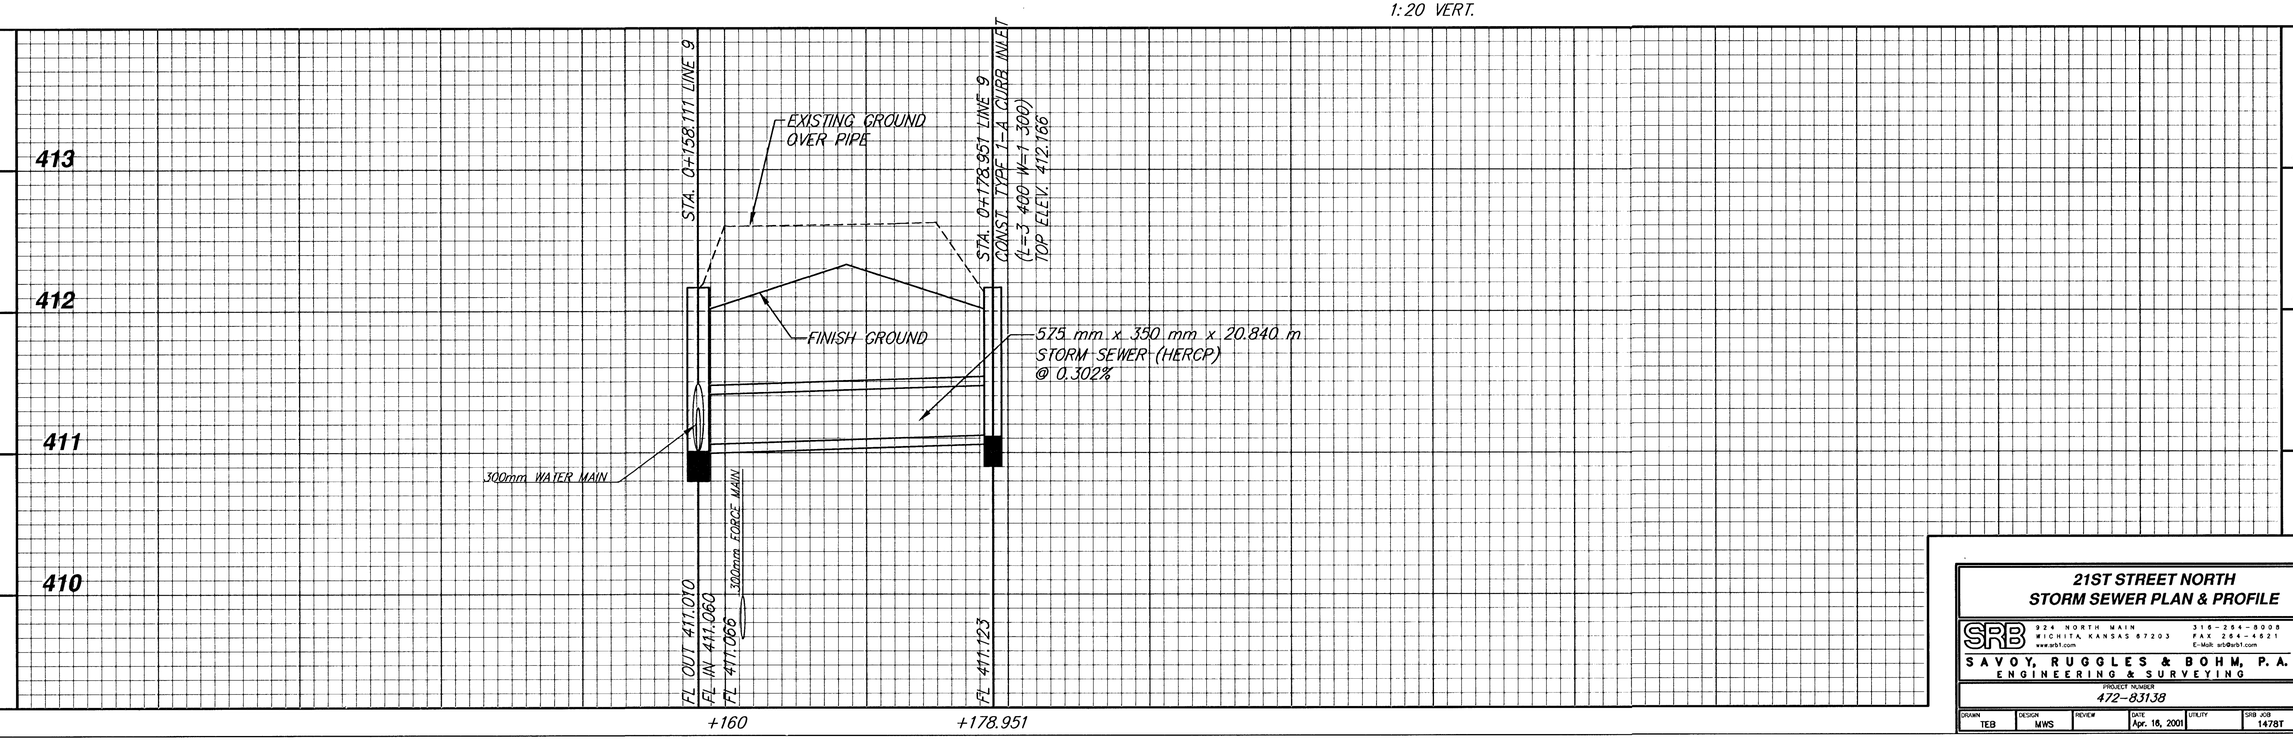

21ST STREET NORTH
STORM SEWER PLAN & PROFILE

SRB
924 NORTH MAIN
WICHITA KANSAS 67203
316-264-8008
FAX 264-4521
www.srb1.com
E-Mail: srb@srb1.com
SAVOY, RUGGLES & BOHM, P.A.
ENGINEERING & SURVEYING

PROJECT NUMBER
472-83138

DRAWN	DESIGN	REVIEW	DATE	UTILITY	SRB JOB
TEB	MWS		Apr. 16, 2001		1478T

REVISED

SHEET PLAN OF 38 105