FHWA REGION NO.	STATE	PROJECT NUMBER	FISCAL YEAR	SHEET NUMBER	TOTAL SHEETS
7	KANSAS	87 N-0189-01	2001	38	105

	BY	DATE
REFERENCES NOTED		
REFERENCES CHECKED		

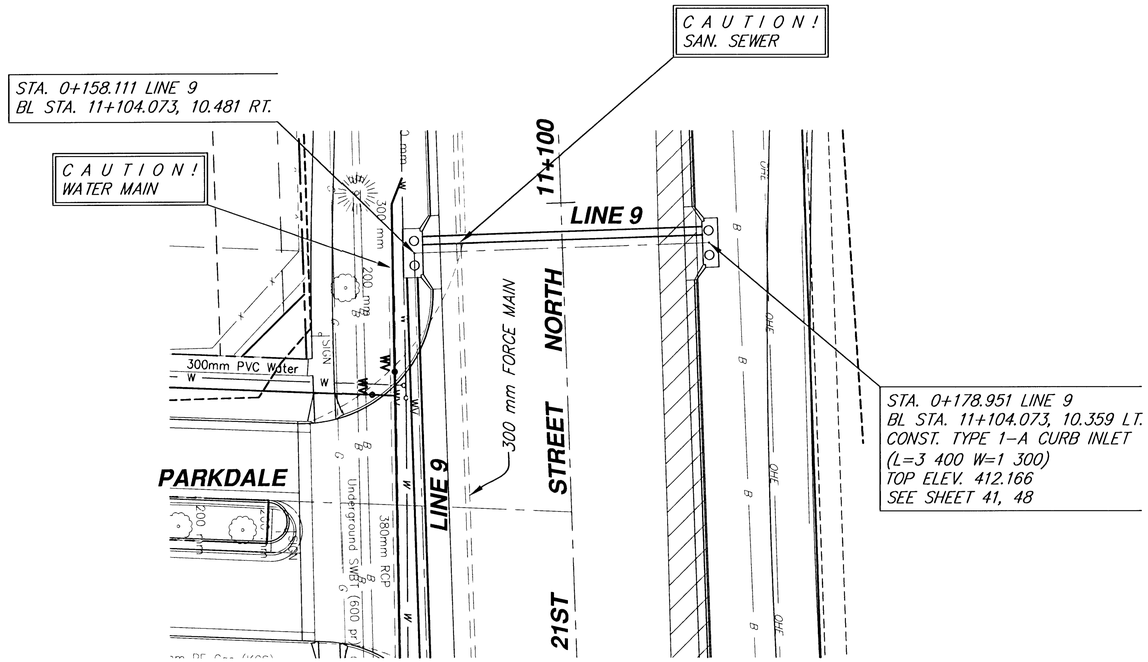

SCALE: 1:200 HORIZ.
1:20 VERT.

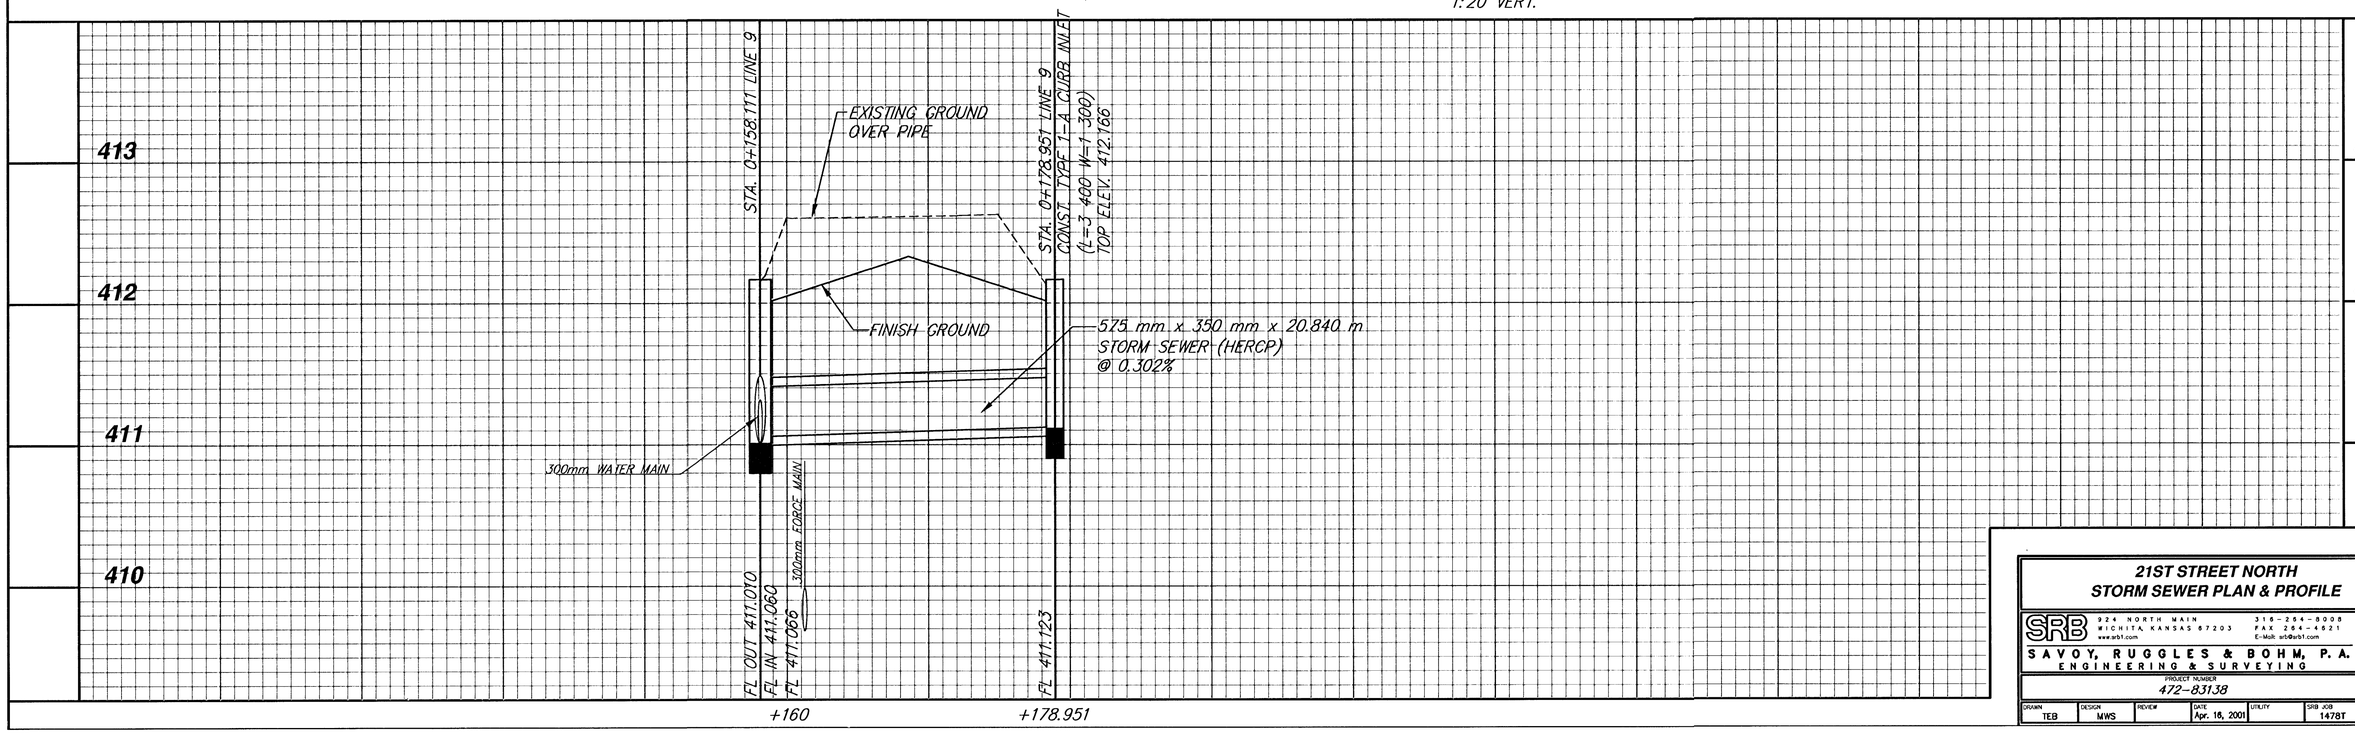

21ST STREET NORTH
STORM SEWER PLAN & PROFILE

SRB 924 NORTH MAIN WICHITA KANSAS 67203 www.srb1.com
316-264-8008 FAX 264-4521 E-Mail: srb@srb1.com
SAVOY, RUGGLES & BOHM, P.A.
ENGINEERING & SURVEYING

PROJECT NUMBER 472-83138

DRAWN	DESIGN	REVIEW	DATE	UTILITY	SRB JOB
TEB	MWS		Apr. 16, 2001		1478T

REVISED

SHEET NO. JAN. 06 38 / 105