HYDRAULIC AVENUE
STREET & SWS IMPROVEMENTS
KEY SHEET

FHWA REGION NO.	STATE	PROJECT NO.	FISCAL YEAR	SHEET NO.	TOTAL SHEETS
7	KANSAS	87 N-0303-01	2003	2	143

BENCHMARK:

BM #1 – City of Wichita Bench Mark Disc, 42' North and 41' West of Centerlines Hydraulic and 55th St. South. Sta. 63+56.1, 41' Lt. Elev. = 76.19 (City Datum)

BM #2 – RR Spike in West face of HLP, Southeast Corner of Lockwood and Hydraulic. Sta. 73+47.2, 38.2' Rt. Elev. = 78.68 (City Datum)

BM #3 – RR Spike in West face of HLP, East side of Hydraulic, at House No. 5300 south. Sta. 82+33.6, 41' Rt. Elev. = 79.63 (City Datum)


BM #4 – City of Wichita Bench Mark Disc, School crossing signal light base on West side of Hydraulic at 51st St. South. Sta. 89+86.0, 26.7' Lt. Elev. = 80.47 (City Datum)

BM #5 – RR Spike in West face of HLP, southeast corner of Hydraulic and 50th St. South. Sta. 97+20.7, 39.8' Rt. Elev. 80.78 (City Datum)

BM #6 – RR Spike in West face of HLP, East side of Hydraulic, south of Fairhaven St. west of the entrance to Yellow Trucking Co. Sta. 105+13.3, 39.6' Rt. Elev. = 83.23 (City Datum)

BM #7 – City of Wichita Bench Mark Disc on signal pole base 40.4' south and 57.5' East of centerlines of Hydraulic & 47th St. South. Sta. 115+07.4, 57.5' Rt. Elev. = 84.99 (City Datum)

BM #8 – City of Wichita Bench Mark Disc Top of Hub Guard East Side of Bridge (Riverside Drainage District Canal) 15.76' East of CenterLine of Hydraulic. Sta. 46+51.9, 15.7' Rt. Elev. = 77.73 (City Datum)

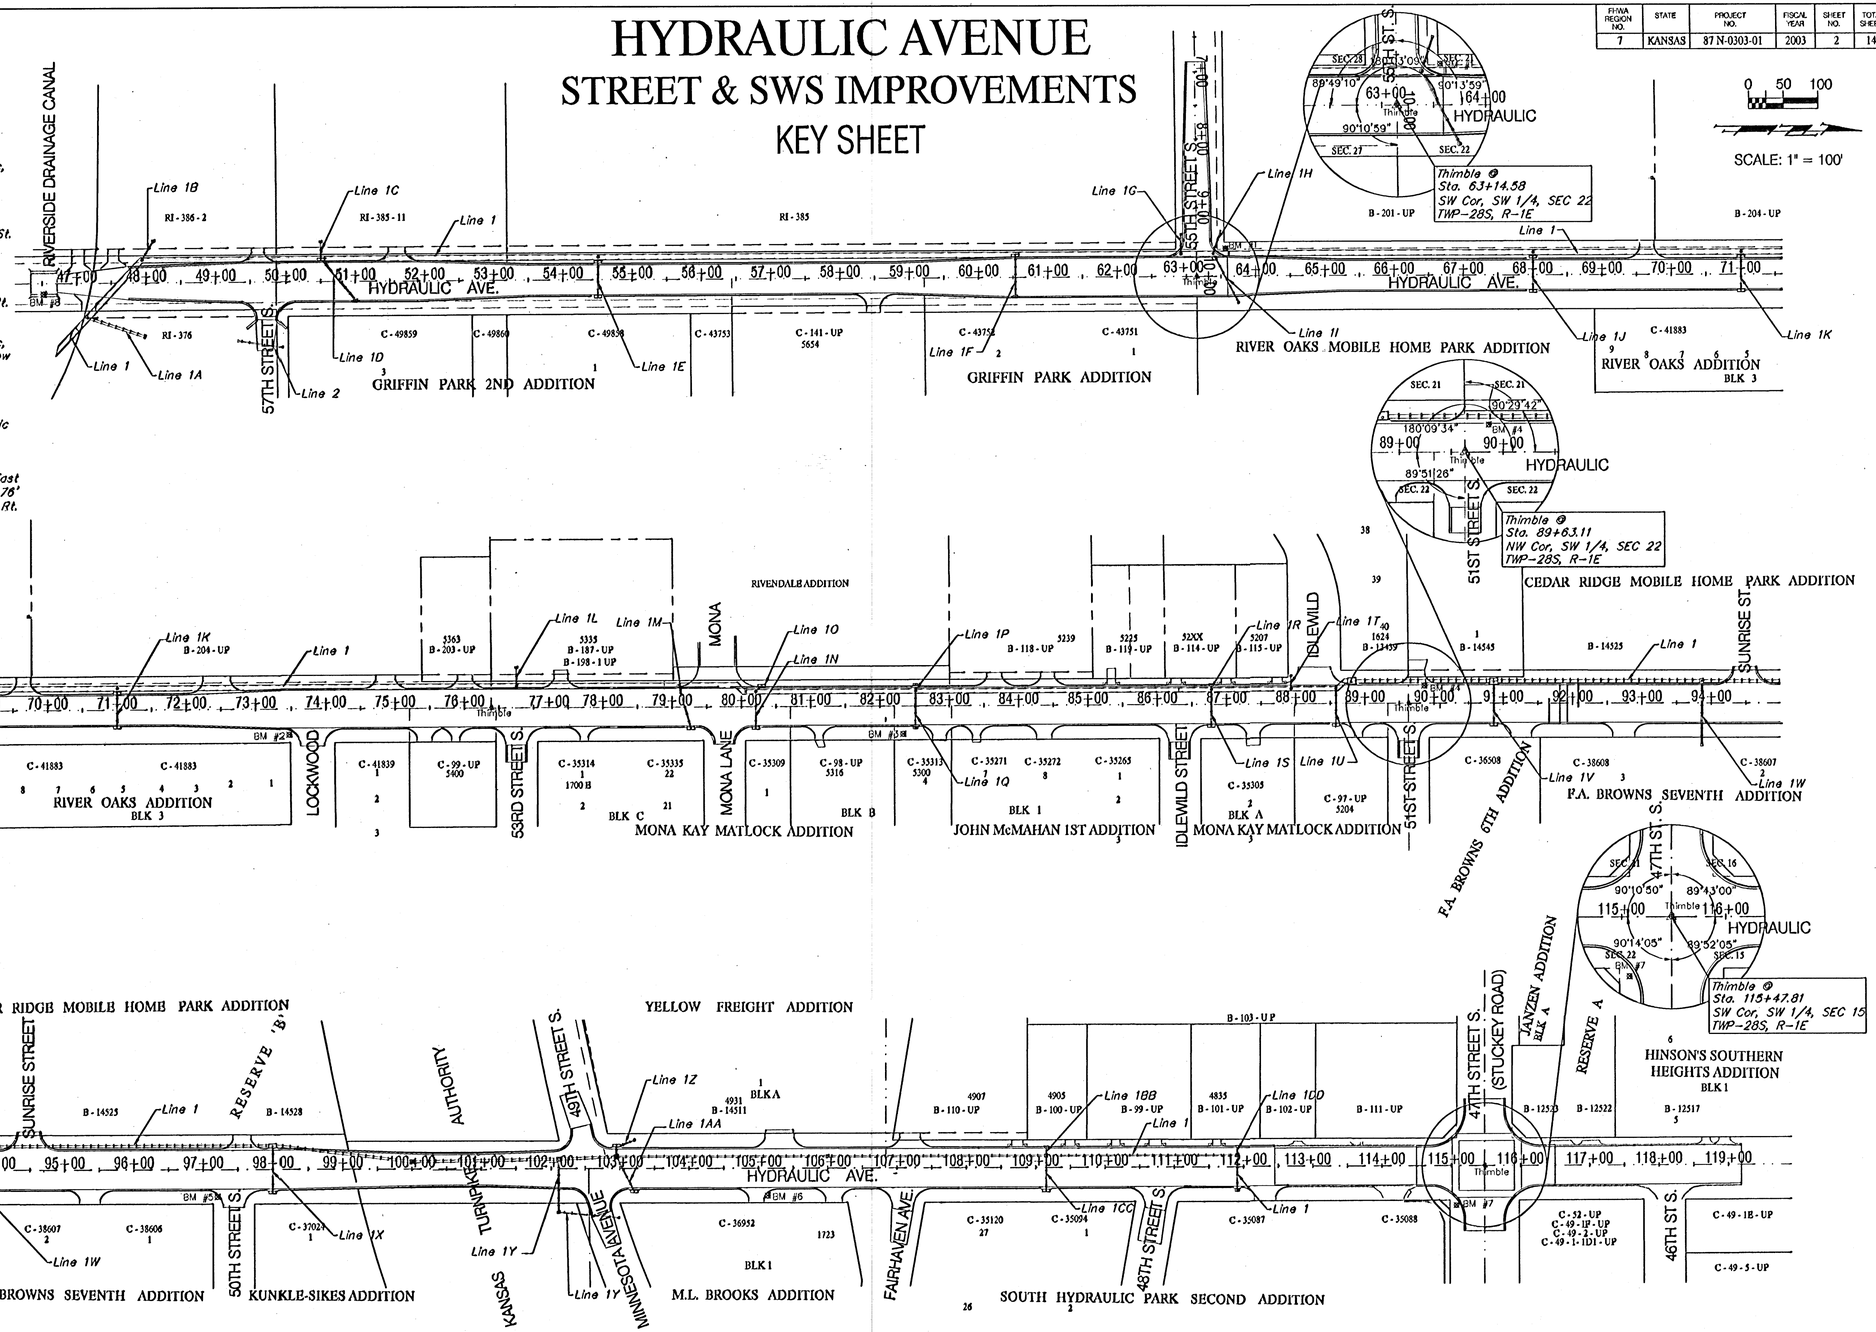

PROJECT NUMBER	SHEET NAME	ENGINEERING DIRECTORY
472-83902	keysheet	F:\Eng\Hydraulic_phs2

DESIGN	DRAWN	APPROVED	DATE	SCALE	BAUGHMAN NO
JFB	TCA	JFB	March 04	None	99-09-B451

CAPITAL IMPROVEMENT PROJECT
HYDRAULIC AVENUE
KEY SHEET
HYDRAULIC AVE PAVING - 56th STREET SOUTH TO 47th STREET SOUTH

BAUGHMAN COMPANY, P.A.
ENGINEERING, SURVEYING, & PLANNING
316-262-7271 • 315 ELLIS • WICHITA, KANSAS 67211

SHEET 2 OF 143