FHWA REGION NO.	STATE	PROJECT NO.	FISCAL YEAR	SHEET NO.	TOTAL SHEETS
7	KANSAS	87 N-0303-01	2003	26	143

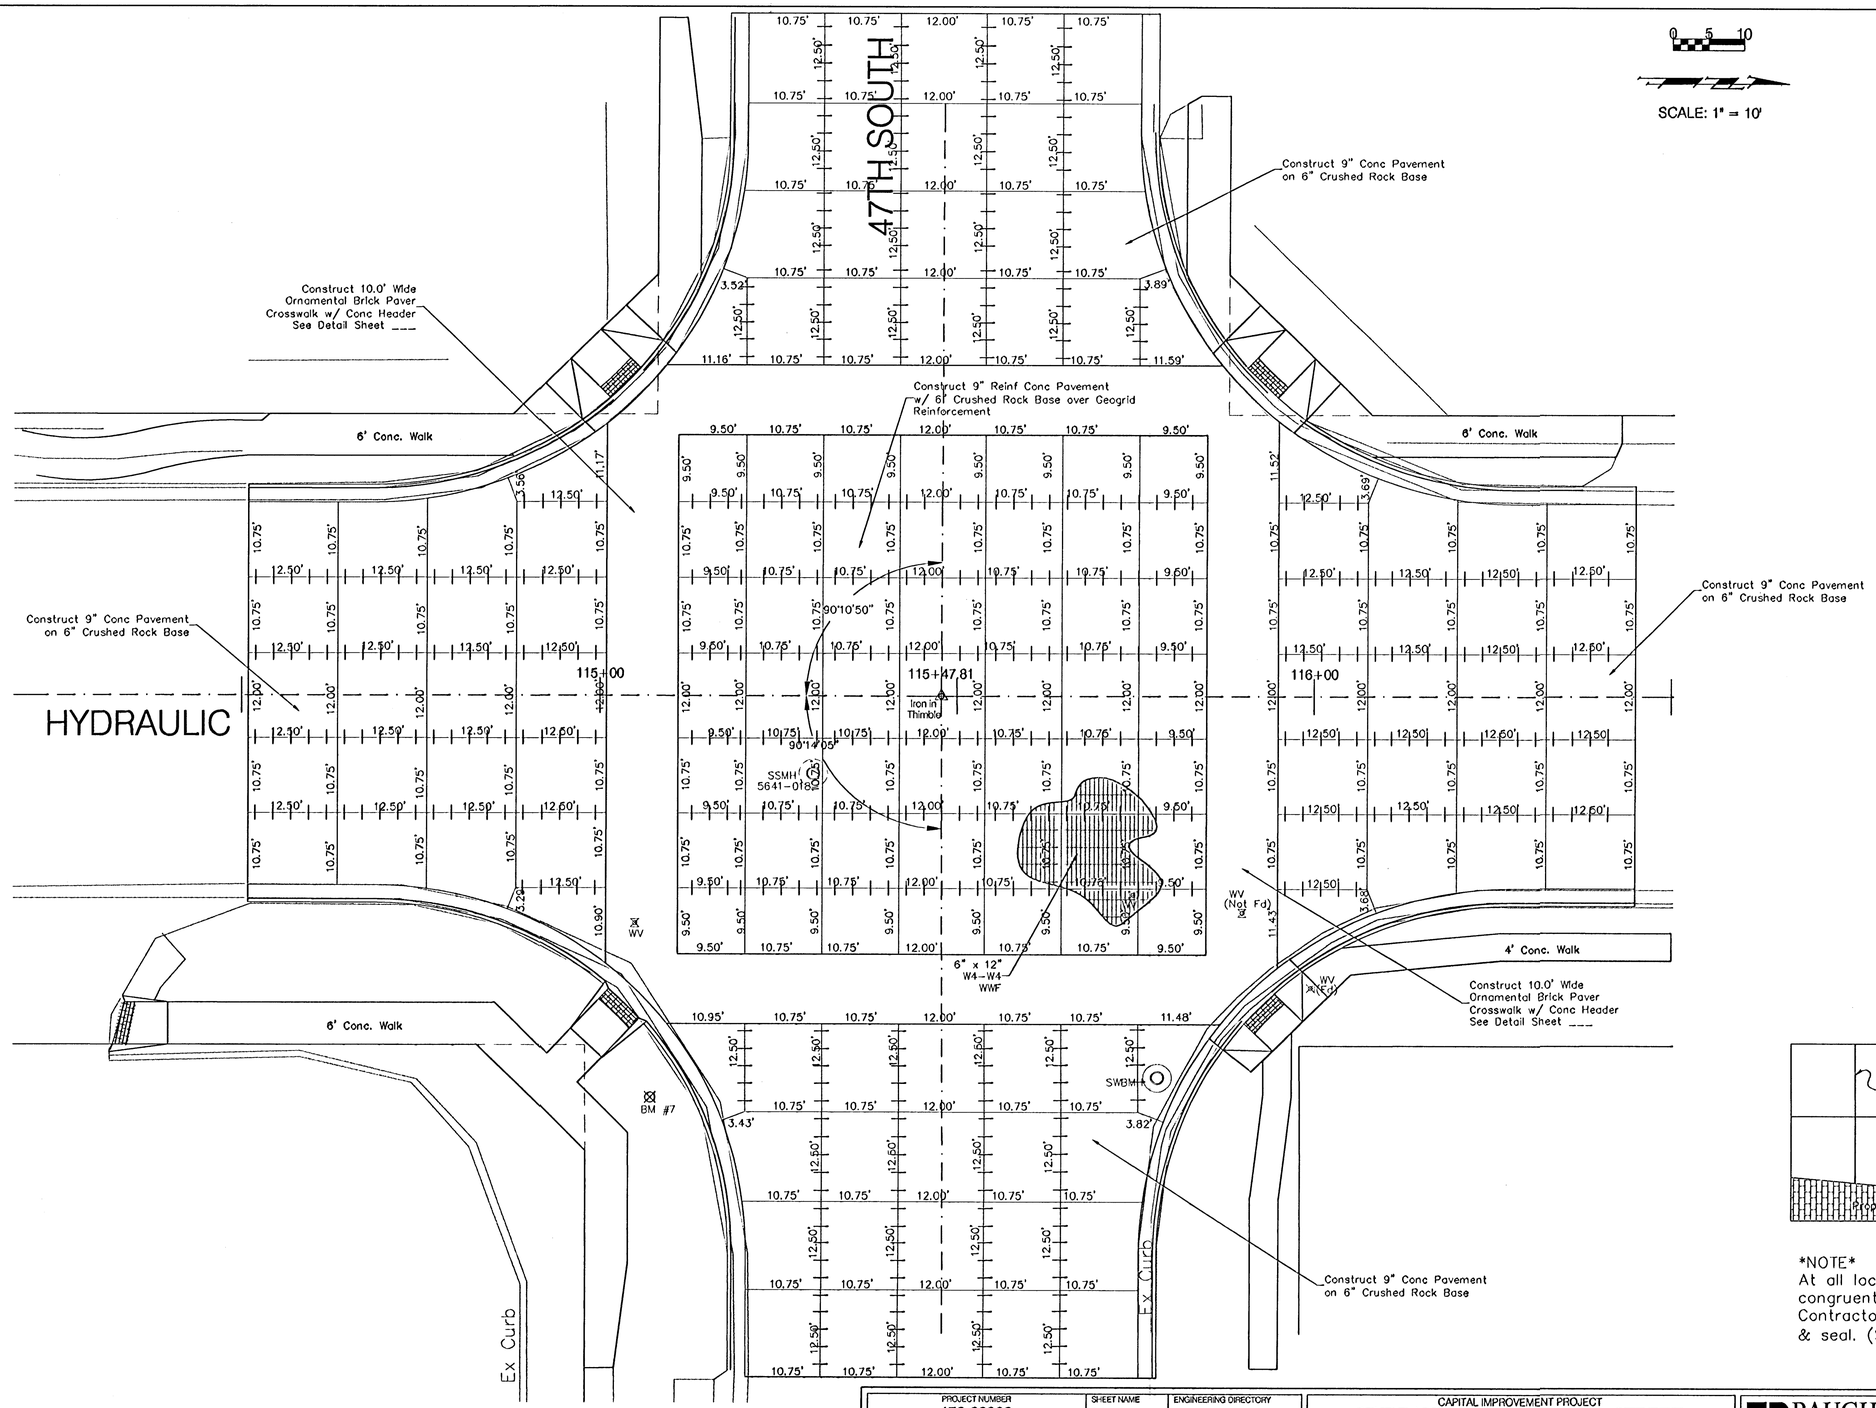

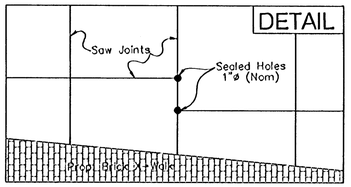

NOTE
At all locations where joints are not congruent through pavement sections, Contractor shall drill full pavement depth & seal. (See Detail This Sheet)

PROJECT NUMBER	SHEET NAME	ENGINEERING DIRECTORY
472-83902	Jointplan	F:\\Eng\Hydraulic_ph2\Pav

DESIGN	DRAWN	APPROVED	DATE	SCALE	BAUGHMAN NO
JFB	TCA	JFB	Aug 03	Noted	99 09 E451

CAPITAL IMPROVEMENT PROJECT
HYDRAULIC AVENUE @ 47th STREET
INTERSECTION JOINT PATTERN

BAUGHMAN COMPANY, P.A.
ENGINEERING, SURVEYING, & PLANNING
316-262-7271 • 315 ELLIS • WICHITA, KANSAS 67211

SHEET 26 OF 143